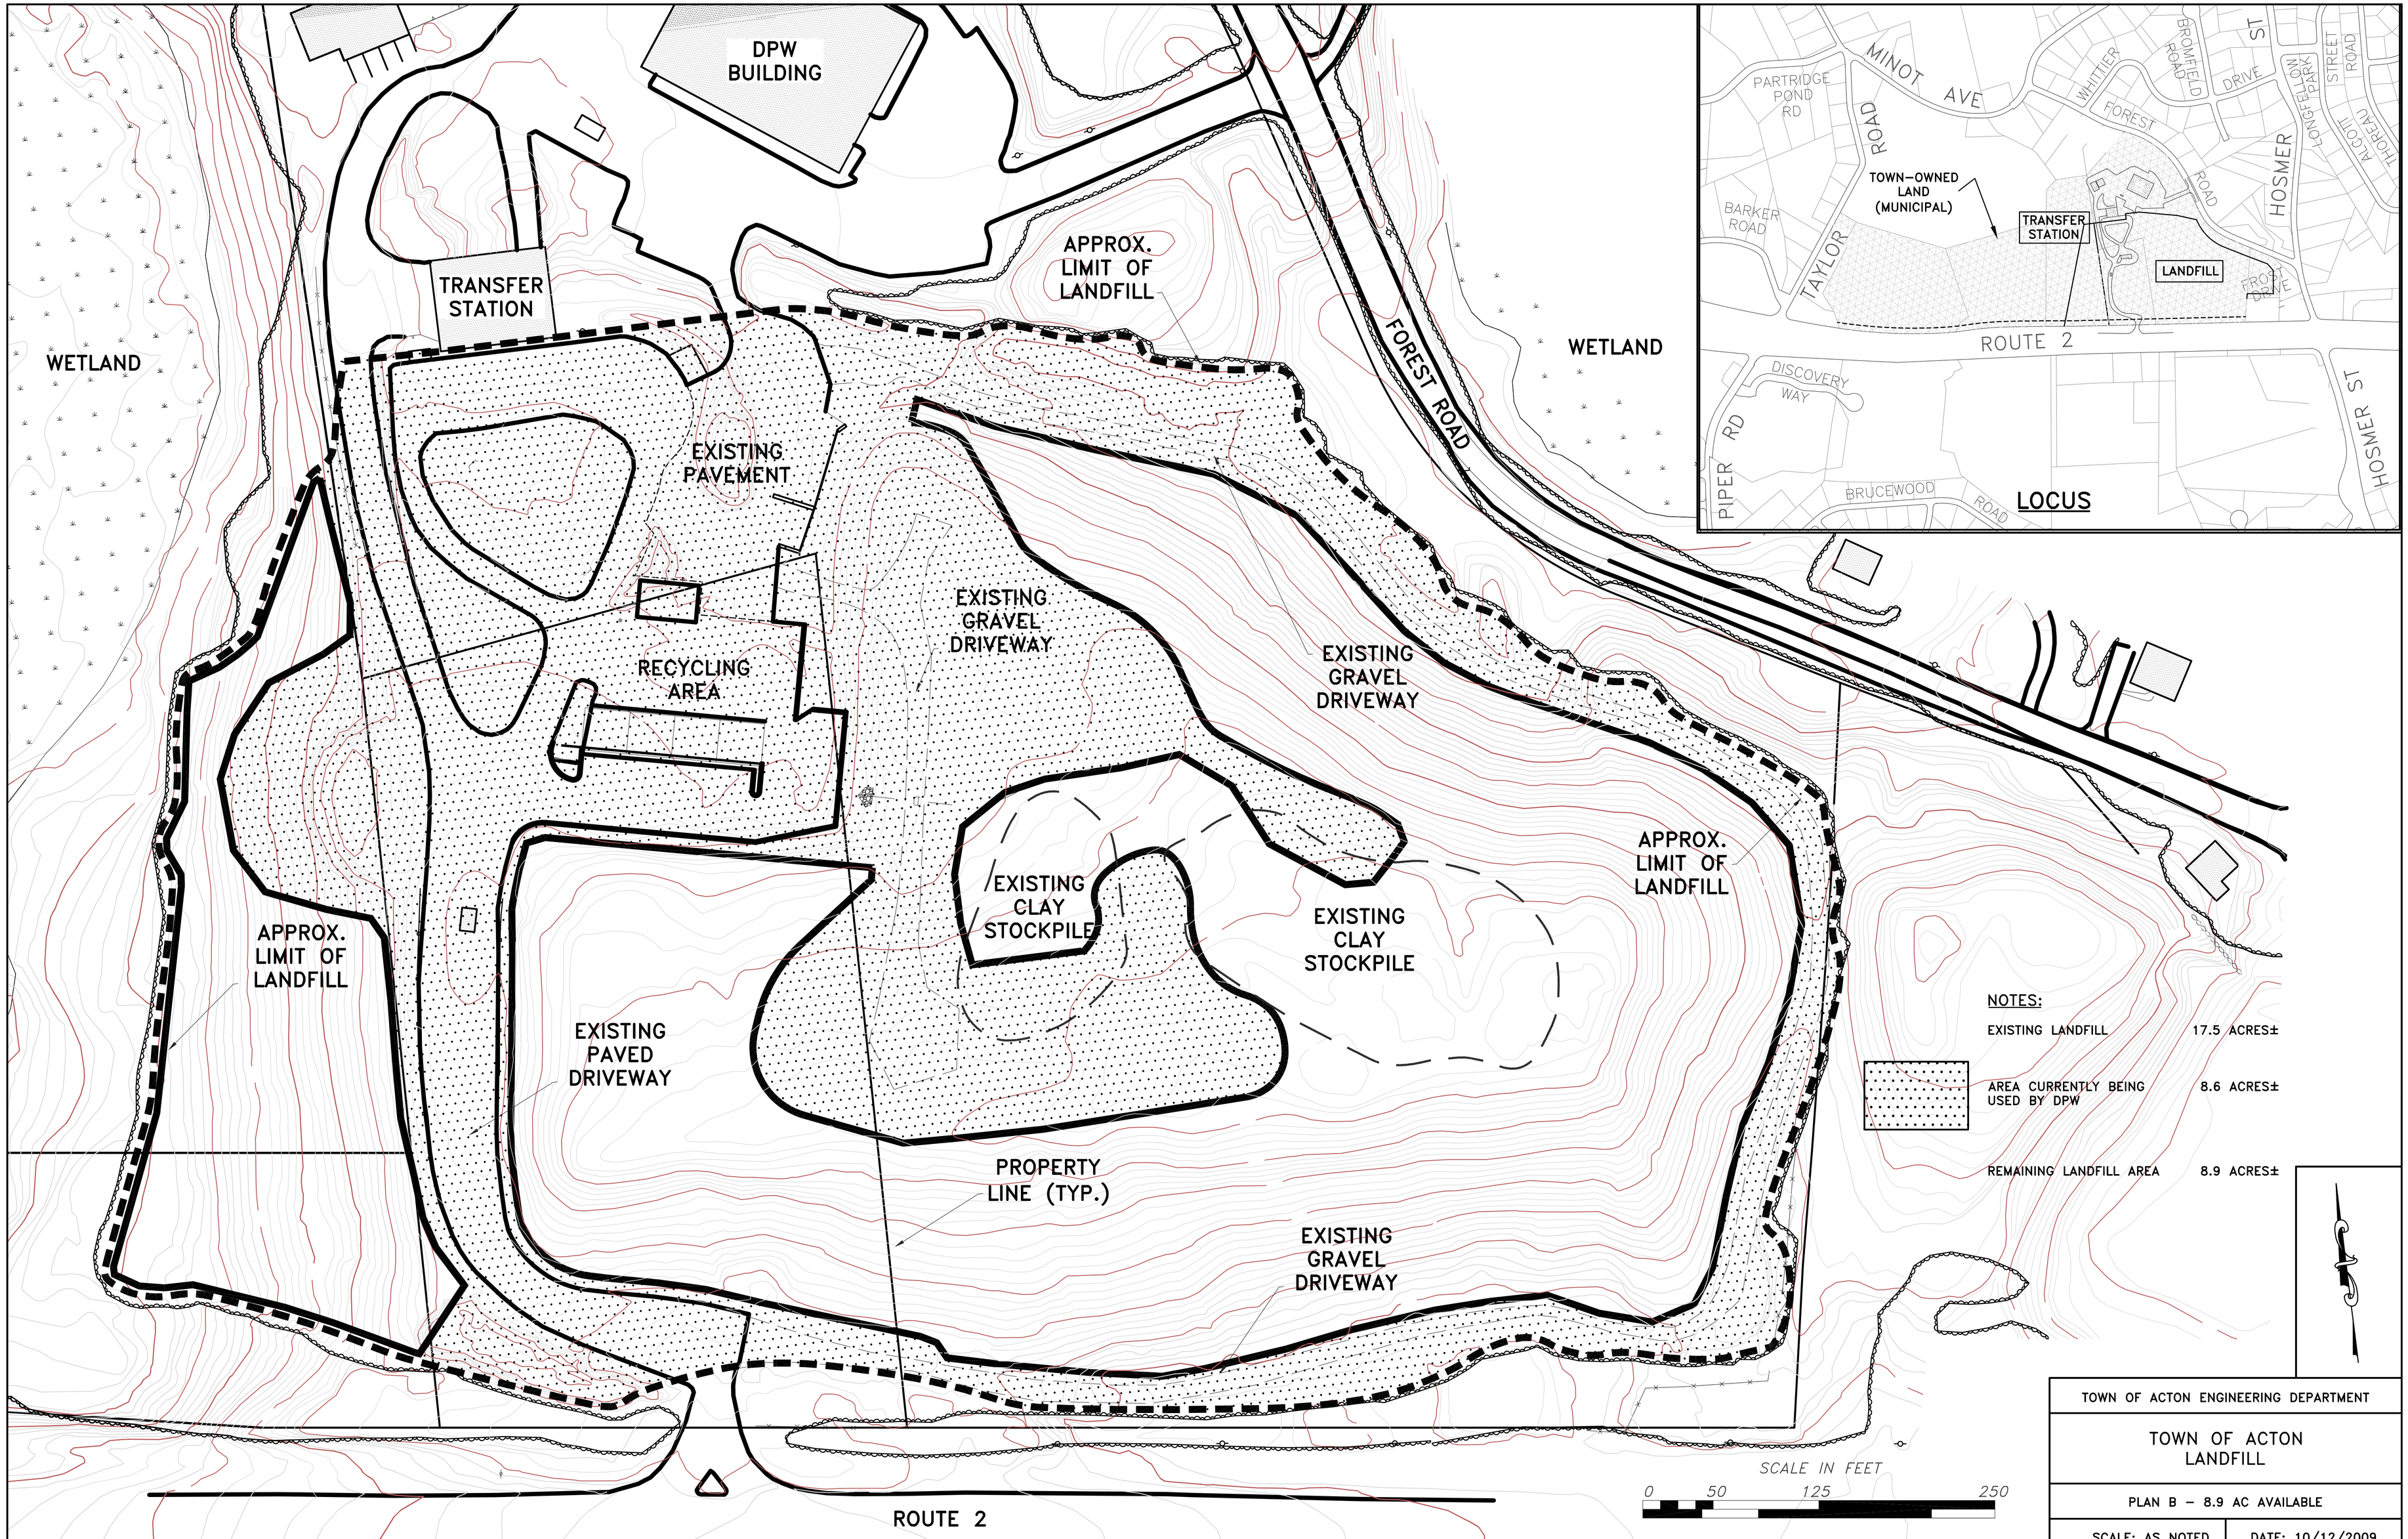

TOWN OF ACTON ENGINEERING DEPARTMENT	
TOWN OF ACTON LANDFILL	
PLAN B – 8.9 AC AVAILABLE	
SCALE: AS NOTED	DATE: 10/12/2009