	NAME	HYDROLOGICAL SOIL GROUP
623C	WOODBRIDGE–URBAN LAND COMPLEX	C
307B	PAXTON FINE SANDY LOAM	C
629C	CANTON–CHARLTON URBAN LAND COMPLEX	C
655	UDORTHENTS	

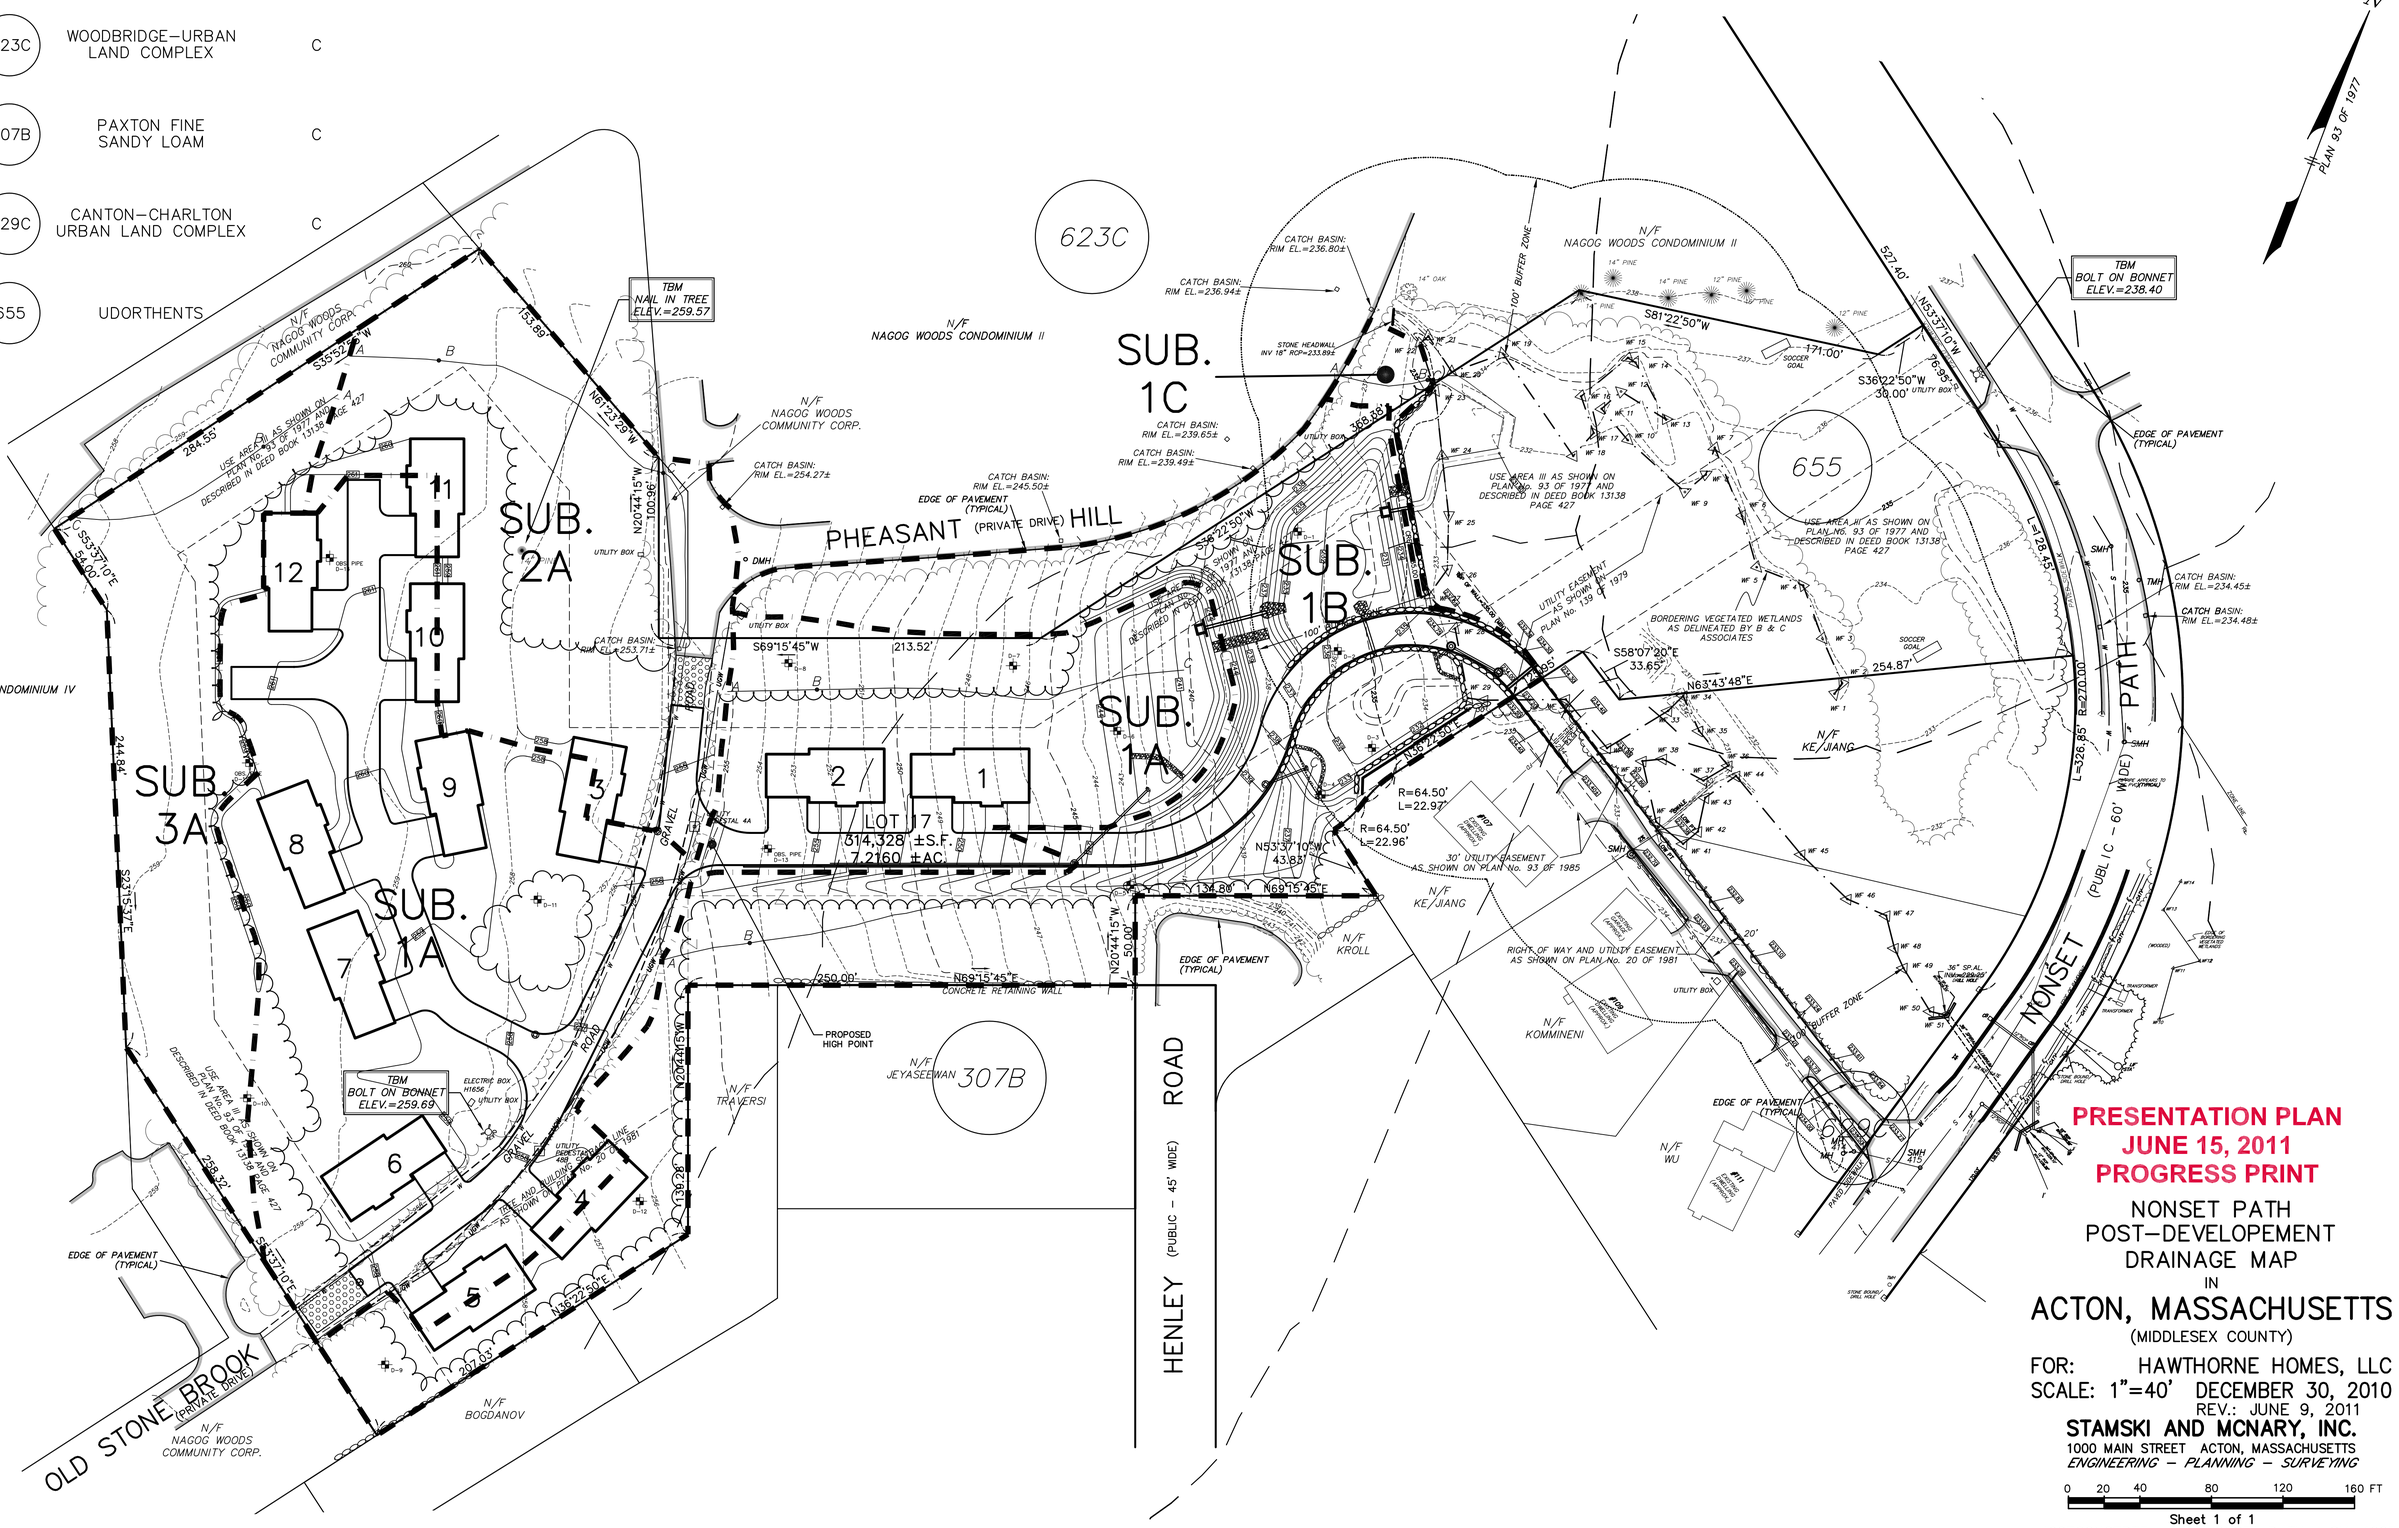

PRESENTATION PLAN
JUNE 15, 2011
PROGRESS PRINT

NONSET PATH
POST–DEVELOPEMENT
DRAINAGE MAP
IN

ACTON, MASSACHUSETTS

(MIDDLESEX COUNTY)

FOR: HAWTHORNE HOMES, LLC
SCALE: 1"=40' DECEMBER 30, 2010
REV.: JUNE 9, 2011

STAMSKI AND MCNARY, INC.
1000 MAIN STREET ACTON, MASSACHUSETTS
ENGINEERING – PLANNING – SURVEYING

0 20 40 80 120 160 FT

Sheet 1 of 1
4627CONCEPT3.dwg NONSET PATH SM–4627