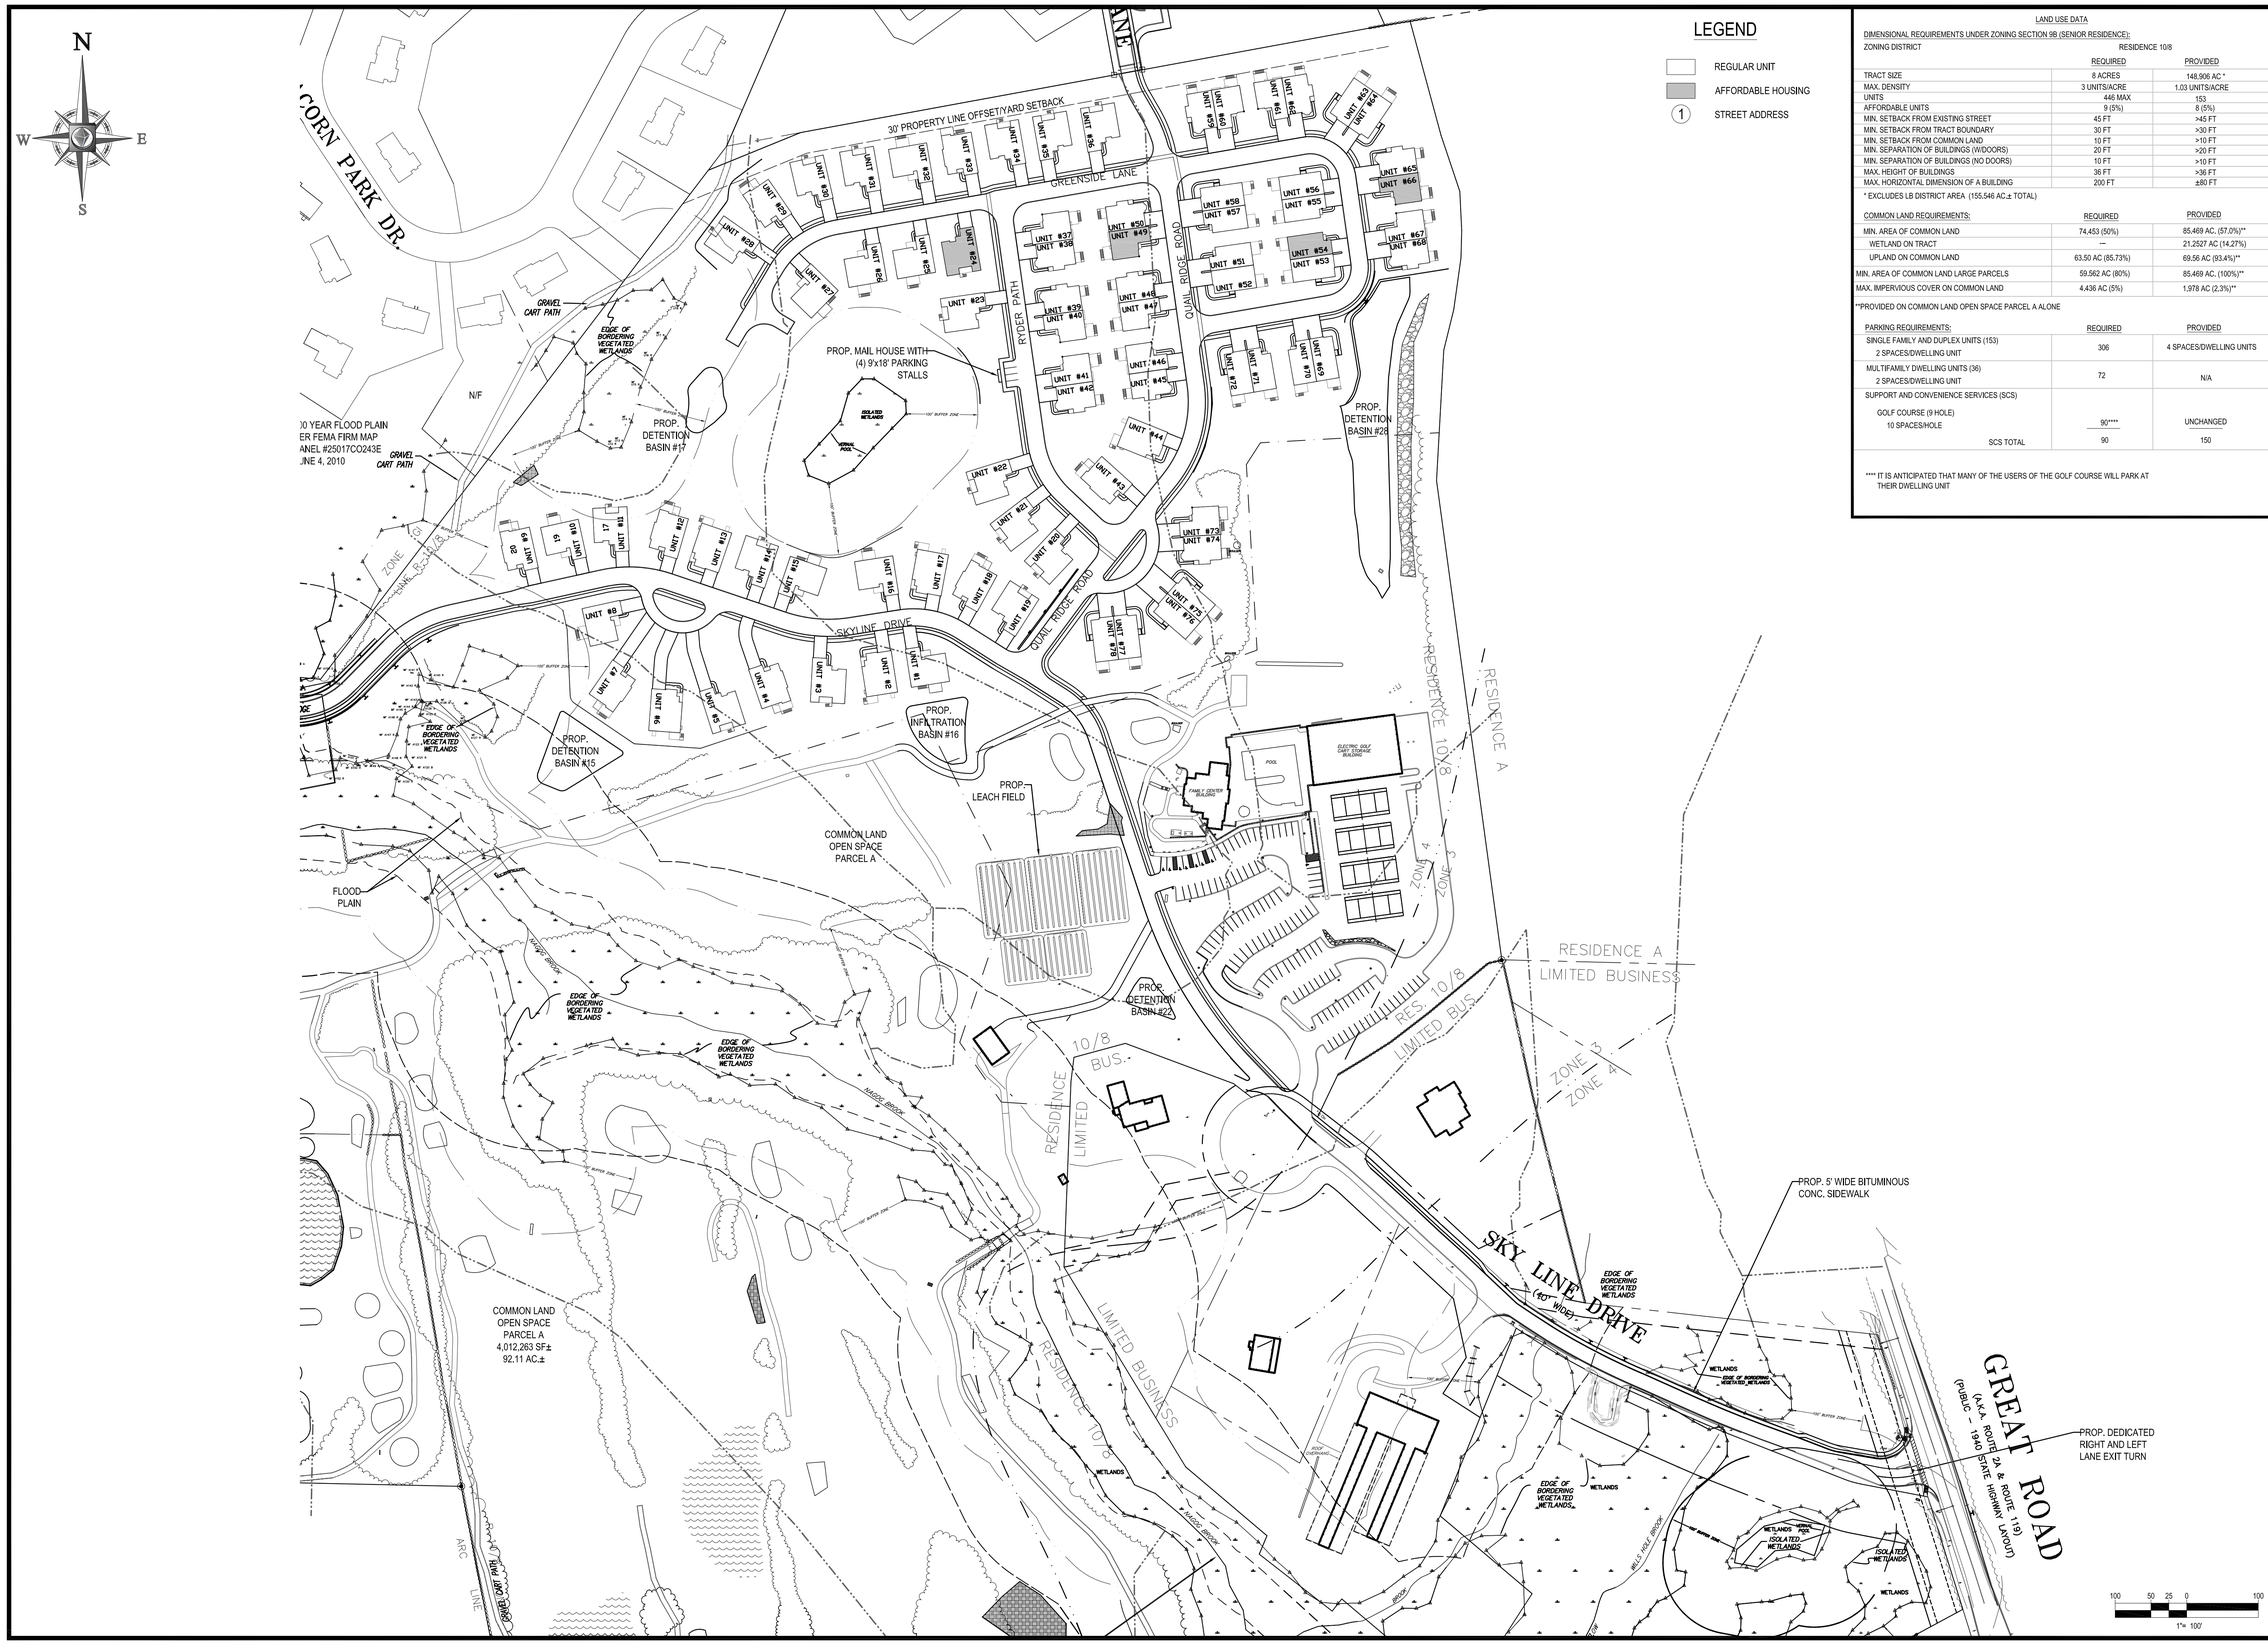

LAND USE DATA

DIMENSIONAL REQUIREMENTS UNDER ZONING SECTION 9B (SENIOR RESIDENCE):

ZONING DISTRICT: RESIDENCE 10/8

	REQUIRED	PROVIDED
TRACT SIZE	8 ACRES	148.906 AC *
MAX. DENSITY	3 UNITS/ACRE	1.03 UNITS/ACRE
UNITS	446 MAX	153
AFFORDABLE UNITS	9 (5%)	8 (5%)
MIN. SETBACK FROM EXISTING STREET	45 FT	>45 FT
MIN. SETBACK FROM TRACT BOUNDARY	30 FT	>30 FT
MIN. SETBACK FROM COMMON LAND	10 FT	>10 FT
MIN. SEPARATION OF BUILDINGS (W/DOORS)	20 FT	>20 FT
MIN. SEPARATION OF BUILDINGS (NO DOORS)	10 FT	>10 FT
MAX. HEIGHT OF BUILDINGS	36 FT	>36 FT
MAX. HORIZONTAL DIMENSION OF A BUILDING	200 FT	±80 FT

* EXCLUDES LB DISTRICT AREA (155,546 AC.± TOTAL)

COMMON LAND REQUIREMENTS:	REQUIRED	PROVIDED
MIN. AREA OF COMMON LAND	74.453 (50%)	85.469 AC. (57.0%)**
WETLAND ON TRACT	--	21.2527 AC (14.27%)
UPLAND ON COMMON LAND	63.50 AC (85.73%)	69.56 AC (93.4%)**
MIN. AREA OF COMMON LAND LARGE PARCELS	59.562 AC (80%)	85.469 AC. (100%)**
MAX. IMPERVIOUS COVER ON COMMON LAND	4.436 AC (5%)	1.978 AC (2.3%)**

**PROVIDED ON COMMON LAND OPEN SPACE PARCEL A ALONE

PARKING REQUIREMENTS:	REQUIRED	PROVIDED
SINGLE FAMILY AND DUPLEX UNITS (153) 2 SPACES/DWELLING UNIT	306	4 SPACES/DWELLING UNITS
MULTIFAMILY DWELLING UNITS (36) 2 SPACES/DWELLING UNIT	72	N/A
SUPPORT AND CONVENIENCE SERVICES (SCS)		
GOLF COURSE (9 HOLE)		
10 SPACES/HOLE	90****	UNCHANGED
SCS TOTAL	90	150

**** IT IS ANTICIPATED THAT MANY OF THE USERS OF THE GOLF COURSE WILL PARK AT THEIR DWELLING UNIT

BOHLER ENGINEERING

CORPORATE OFFICE:
◆ WARREN, NJ

OFFICES:
◆ SOUTHBOROUGH, MA
◆ CHALFONT, PA
◆ ALBANY, NY
◆ TOWSON, MD
◆ STERLING, VA
◆ LANSING, MI
◆ ROANOKE, VA
◆ FORT LAUDERDALE, FL
◆ CENTER VALLEY, PA
◆ TAMPA, FL

CIVIL & CONSULTING ENGINEERS
SURVEYORS
PROJECT MANAGERS
ENVIRONMENTAL CONSULTANTS
LANDSCAPE ARCHITECTS

THESE DRAWINGS ARE THE PROPERTY OF BOHLER ENGINEERING AND ARE NOT TO BE USED IN WHOLE OR IN PART FOR ANY OTHER PROJECT WITHOUT THE EXPRESS WRITTEN PERMISSION FROM BOHLER ENGINEERING. ONLY PRINTS BEARING ORIGINAL SIGNATURE AND SEAL OF REGISTERED PROFESSIONAL SHALL BE CONSIDERED OFFICIAL DOCUMENTS. © 2009 BOHLER ENGINEERING

REVISIONS

REV	DATE	COMMENT	BY
1	07-01-2011	CON. COMM. SUBMISSION	JAC/ CFD
2	08-21-2011	FOR ENGINEERING REVIEW	NRK
3	10-06-2011	REV. S.P. SUBMISSION	CFD
4			
5			
6			
7			
8			
9			

THE FOLLOWING STATES REQUIRE NOTIFICATION BY EXCAVATORS, DESIGNERS, OR ANY PERSON PREPARING TO DISTURB THE EARTH'S SURFACE ANYWHERE IN THE STATE.
(MA, ME, NH, RI, VT 1-888-344-7233)
(CT 1-800-922-4455)
(NY 1-800-962-7962)

NOT APPROVED FOR CONSTRUCTION

PROJECT No.:	W111022
DRAWN BY:	CFD
CHECKED BY:	JAB/SPD
DATE:	05/23/2011
SCALE:	AS NOTED
CAD I.D.:	w111022ss3

PROJECT:

SITE PLAN

FOR

Pulte Homes

THE RESIDENCES AT QUAIL RIDGE

LOCATION OF SITE
354 B GREAT ROAD & SKYLINE DR.
TOWN OF ACTON
MIDDLESEX COUNTY, MA

BOHLER ENGINEERING
352 TURNPIKE ROAD
SOUTHBOROUGH, MA 01772
Phone: (508) 480-9900
Fax: (508) 480-9080
www.BohlerEngineering.com

S.P. DECOURSEY
PROFESSIONAL ENGINEER
MASSACHUSETTS LICENSE No. 36424
NEW HAMPSHIRE LICENSE No. 9308
MAINE LICENSE No. 8408
VERMONT LICENSE No. 7110
CONNECTICUT LICENSE No. 23862
RHODE ISLAND LICENSE No. 7990

SHEET TITLE:

MASTER SITE PLAN "B"

SHEET NUMBER:

2

OF 3

REV 3 - 10/06/2011

P:\111\W111022\DWG\w111022ss3.dwg, Skyline-2, 4/23/2010, 10:17:14 AM, cdelacruz, Xerox5310-pc3, User#34, i9.9999999