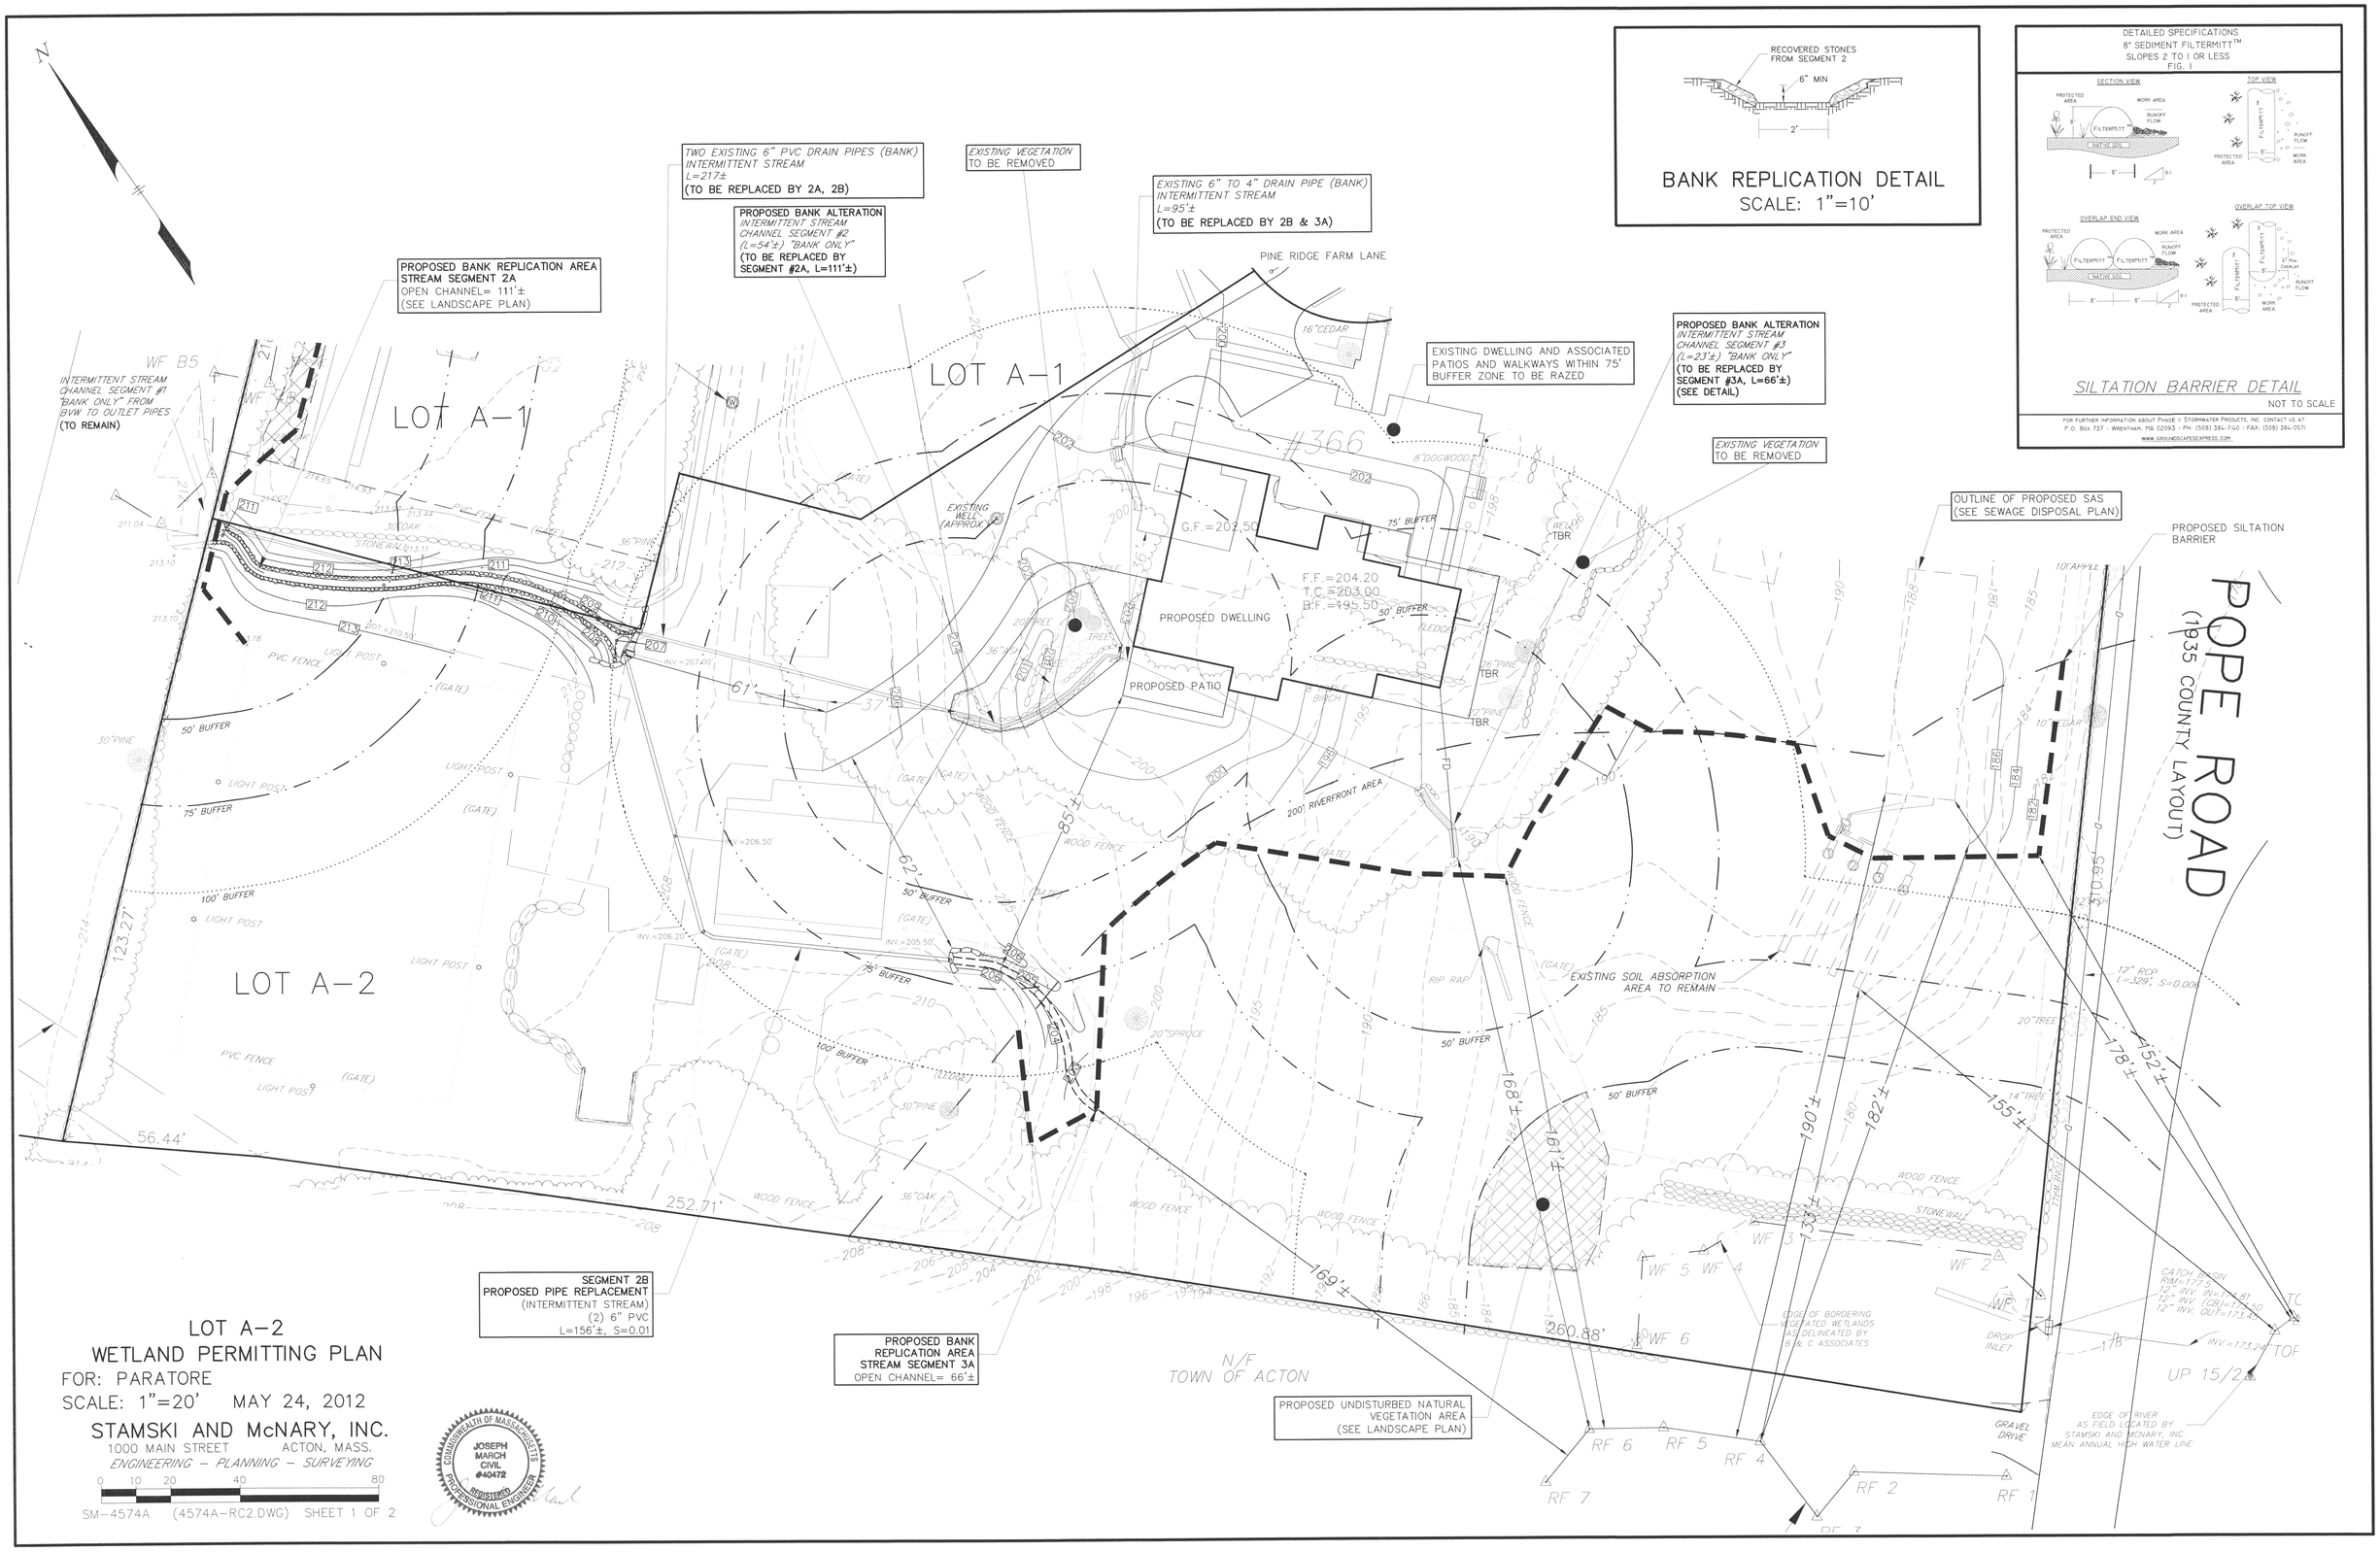

LOT A-2
WETLAND PERMITTING PLAN
FOR: PARATORE
SCALE: 1"=20' MAY 24, 2012

STAMSKI AND McNARY, INC.
1000 MAIN STREET ACTON, MASS.
ENGINEERING - PLANNING - SURVEYING

0 10 20 40 80

SM-4574A (4574A-RC2.DWG) SHEET 1 OF 2

COMMONWEALTH OF MASSACHUSETTS
JOSEPH MARCH
CIVIL
#40472
REGISTERED PROFESSIONAL ENGINEER