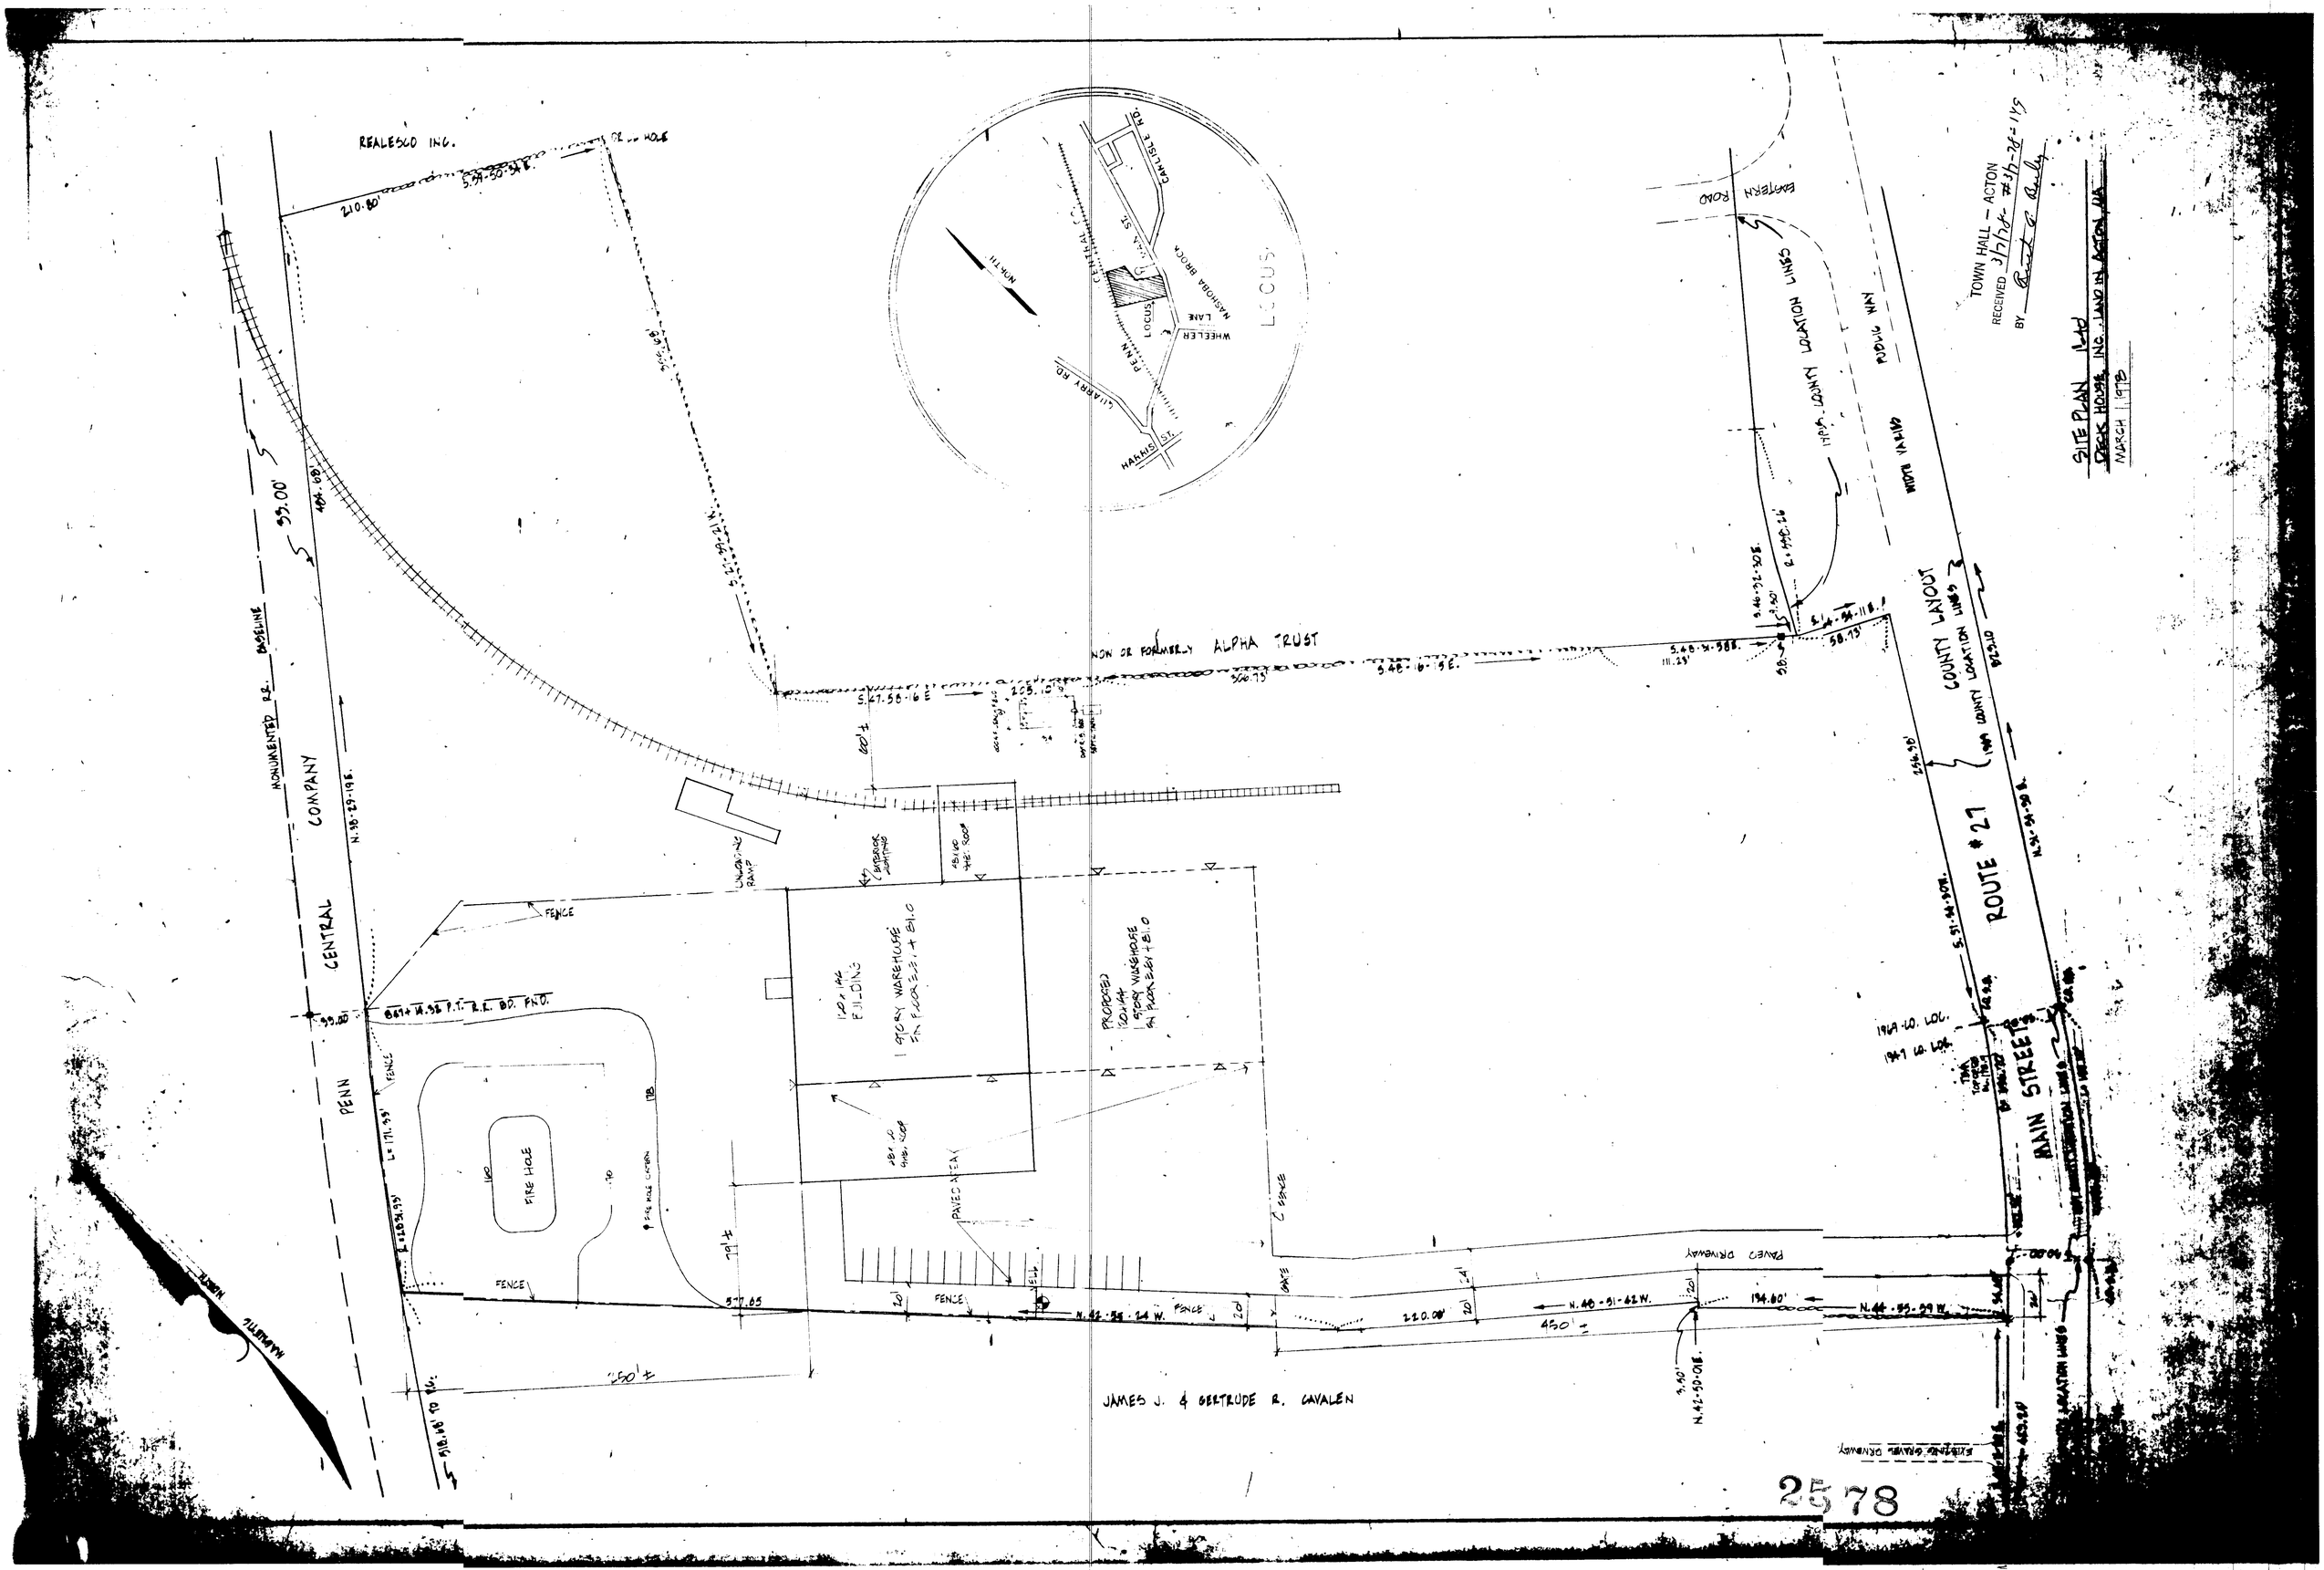
SITE PLAN
DECK HOUSE INC. LAND IN ACTON, MA
MARCH 1978
TOWN HALL – ACTON
RECEIVED 3/7/78 #37-38-1175
BY
LOCUS
CENTRAL ST.
CARLISLE RD.
WHEELER LANE
PENN ST.
HARRIS ST.
GILBERT RD.
NASHOBA BROOK
NORTH
EASTERN ROAD
PUBLIC WAY
NOW VACATED
1969 COUNTY LOCATION LINES
COUNTY LAYOUT
ROUTE # 27
MAIN STREET
REALESCO INC.
NOW OR FORMERLY ALPHA TRUST
CENTRAL COMPANY
PENN
MONUMENTED R.R. BASELINE
FIRE HOSE
FIRE HOSE CABINET
FENCE
PAVED AREA
PROPOSED 100'x144' 1 STORY WAREHOUSE 5th FLOOR ELEV. + 81.0
100'x146' BUILDING 1 STORY WAREHOUSE 5th FLOOR ELEV. + 81.0
PAVED DRIVEWAY
EXISTING GRAVEL DRIVEWAY
JAMES J. & GERTRUDE R. CAVALEN
MAGNETIC NORTH
2578