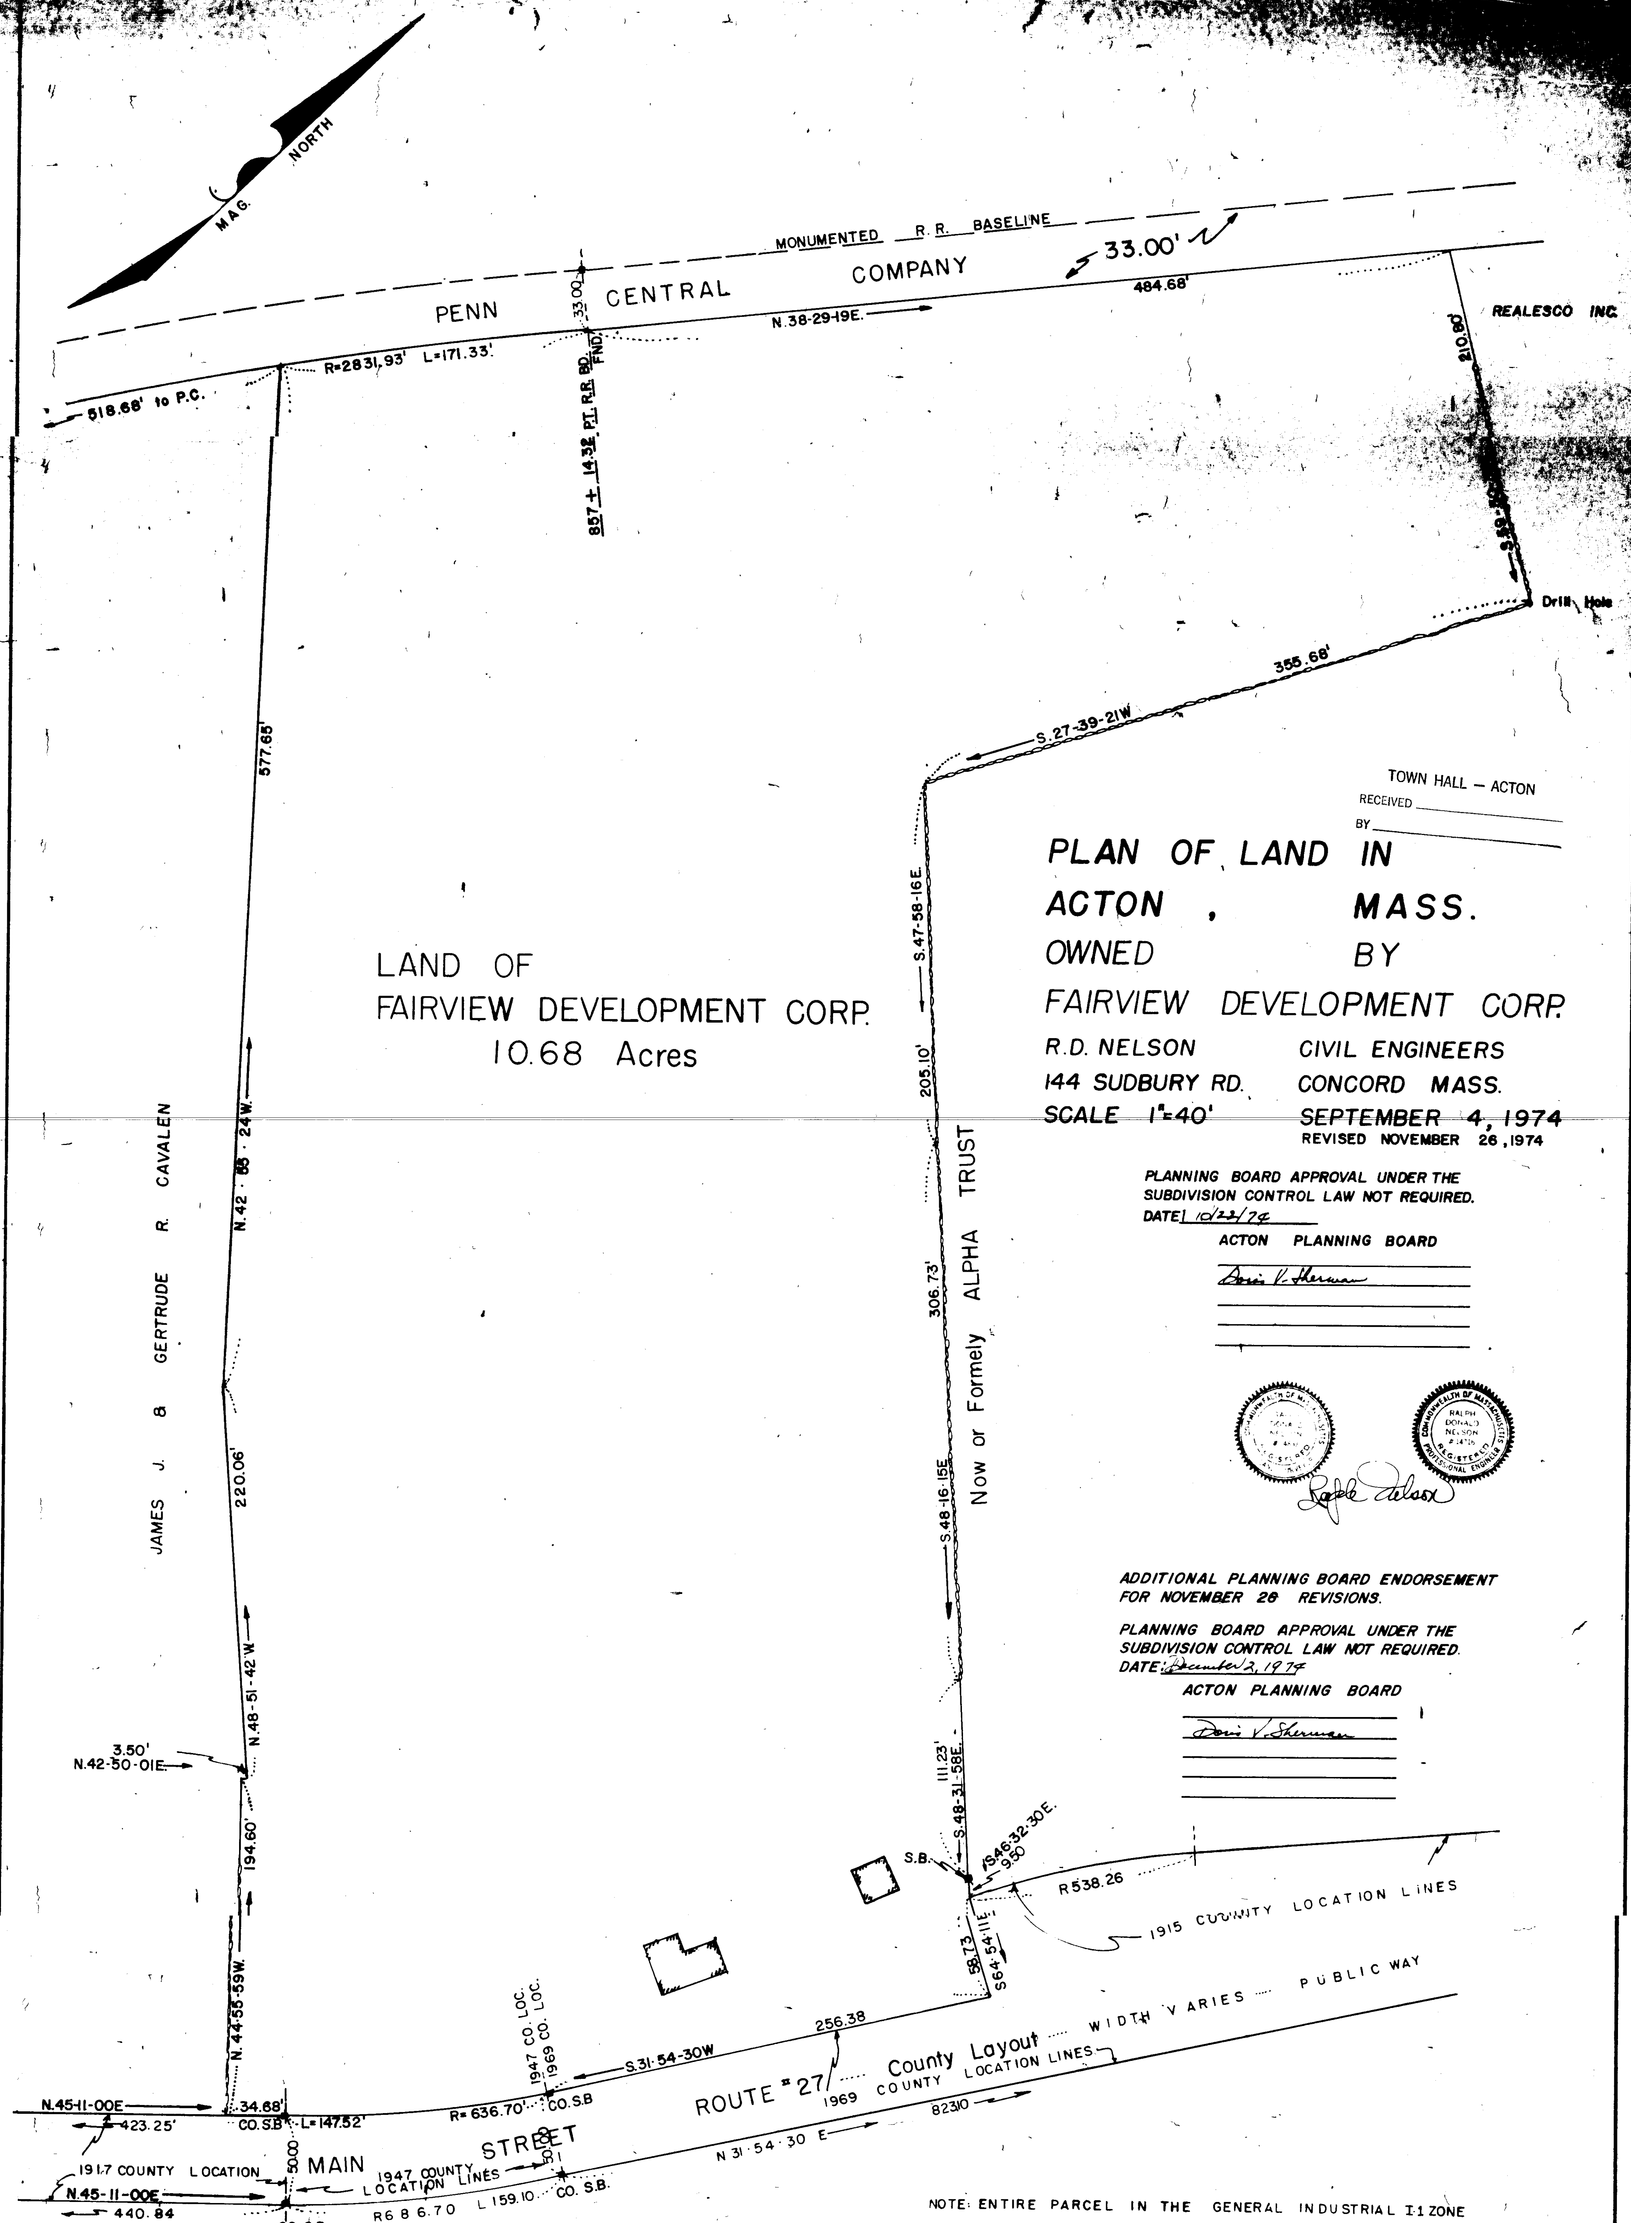

TOWN HALL — ACTON
RECEIVED _____
BY _____

PLAN OF LAND IN ACTON, MASS.

OWNED BY

FAIRVIEW DEVELOPMENT CORP.

R.D. NELSON — CIVIL ENGINEERS
144 SUDBURY RD. — CONCORD MASS.
SCALE 1"=40' — SEPTEMBER 4, 1974
REVISED NOVEMBER 26, 1974

PLANNING BOARD APPROVAL UNDER THE SUBDIVISION CONTROL LAW NOT REQUIRED.
DATE 10/23/74
ACTON PLANNING BOARD
Doris V. Sherman

COMMONWEALTH OF MASSACHUSETTS — RALPH DONALD NELSON — REGISTERED PROFESSIONAL ENGINEER

ADDITIONAL PLANNING BOARD ENDORSEMENT FOR NOVEMBER 26 REVISIONS.

PLANNING BOARD APPROVAL UNDER THE SUBDIVISION CONTROL LAW NOT REQUIRED.
DATE: December 2, 1974
ACTON PLANNING BOARD
Doris V. Sherman

NOTE: ENTIRE PARCEL IN THE GENERAL INDUSTRIAL I1 ZONE

2578