201-205 Main St Acton, MA Sundberg II Realty Trust

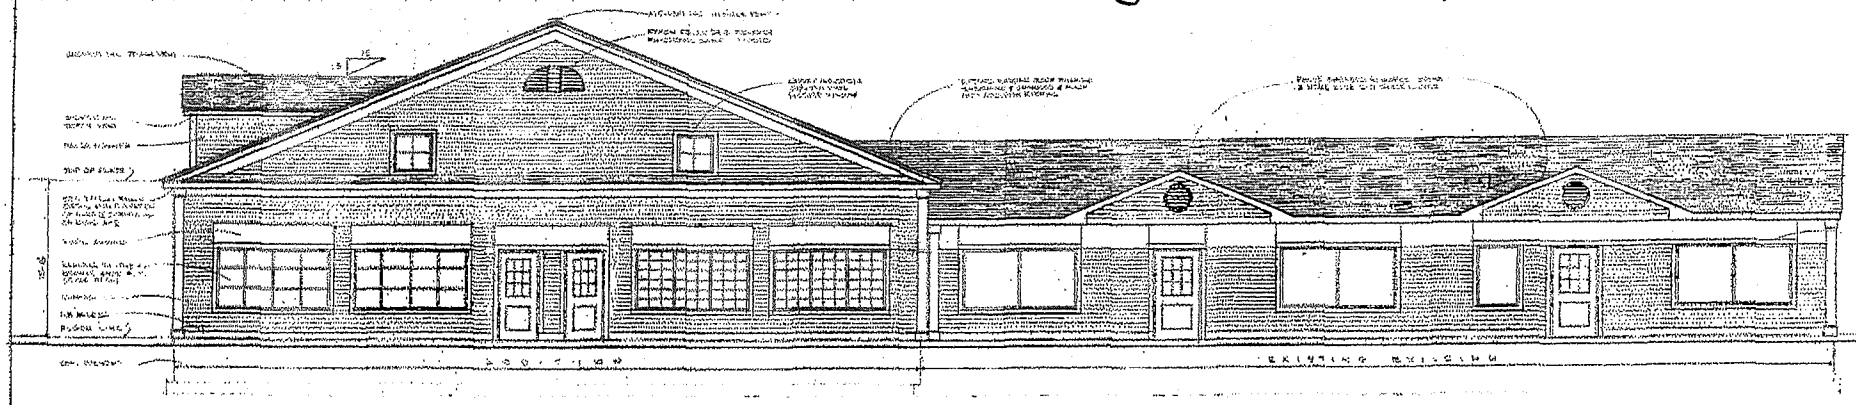

FRONT ELEVATION

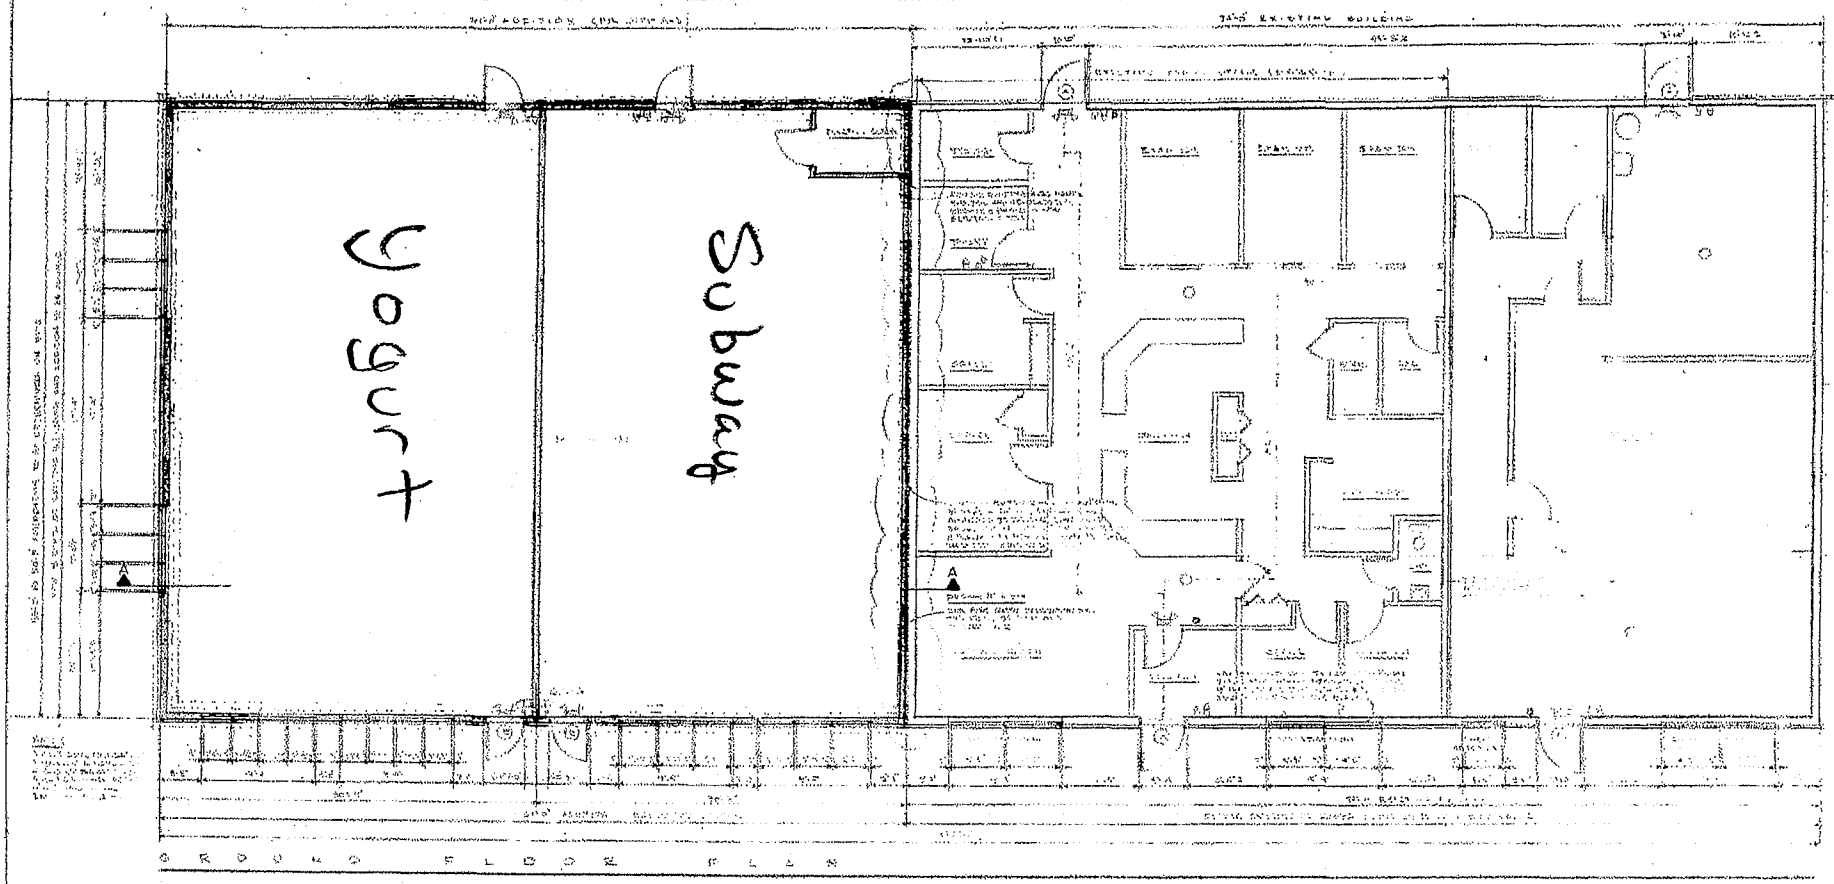

GROUND FLOOR PLAN

S.J. REPPELANIS ASSOCIATES

A-1