Plan of side and back parking lot at 20 Main St adjacent to the entrance of the space that Peter Pippos Karate is interested in leasing

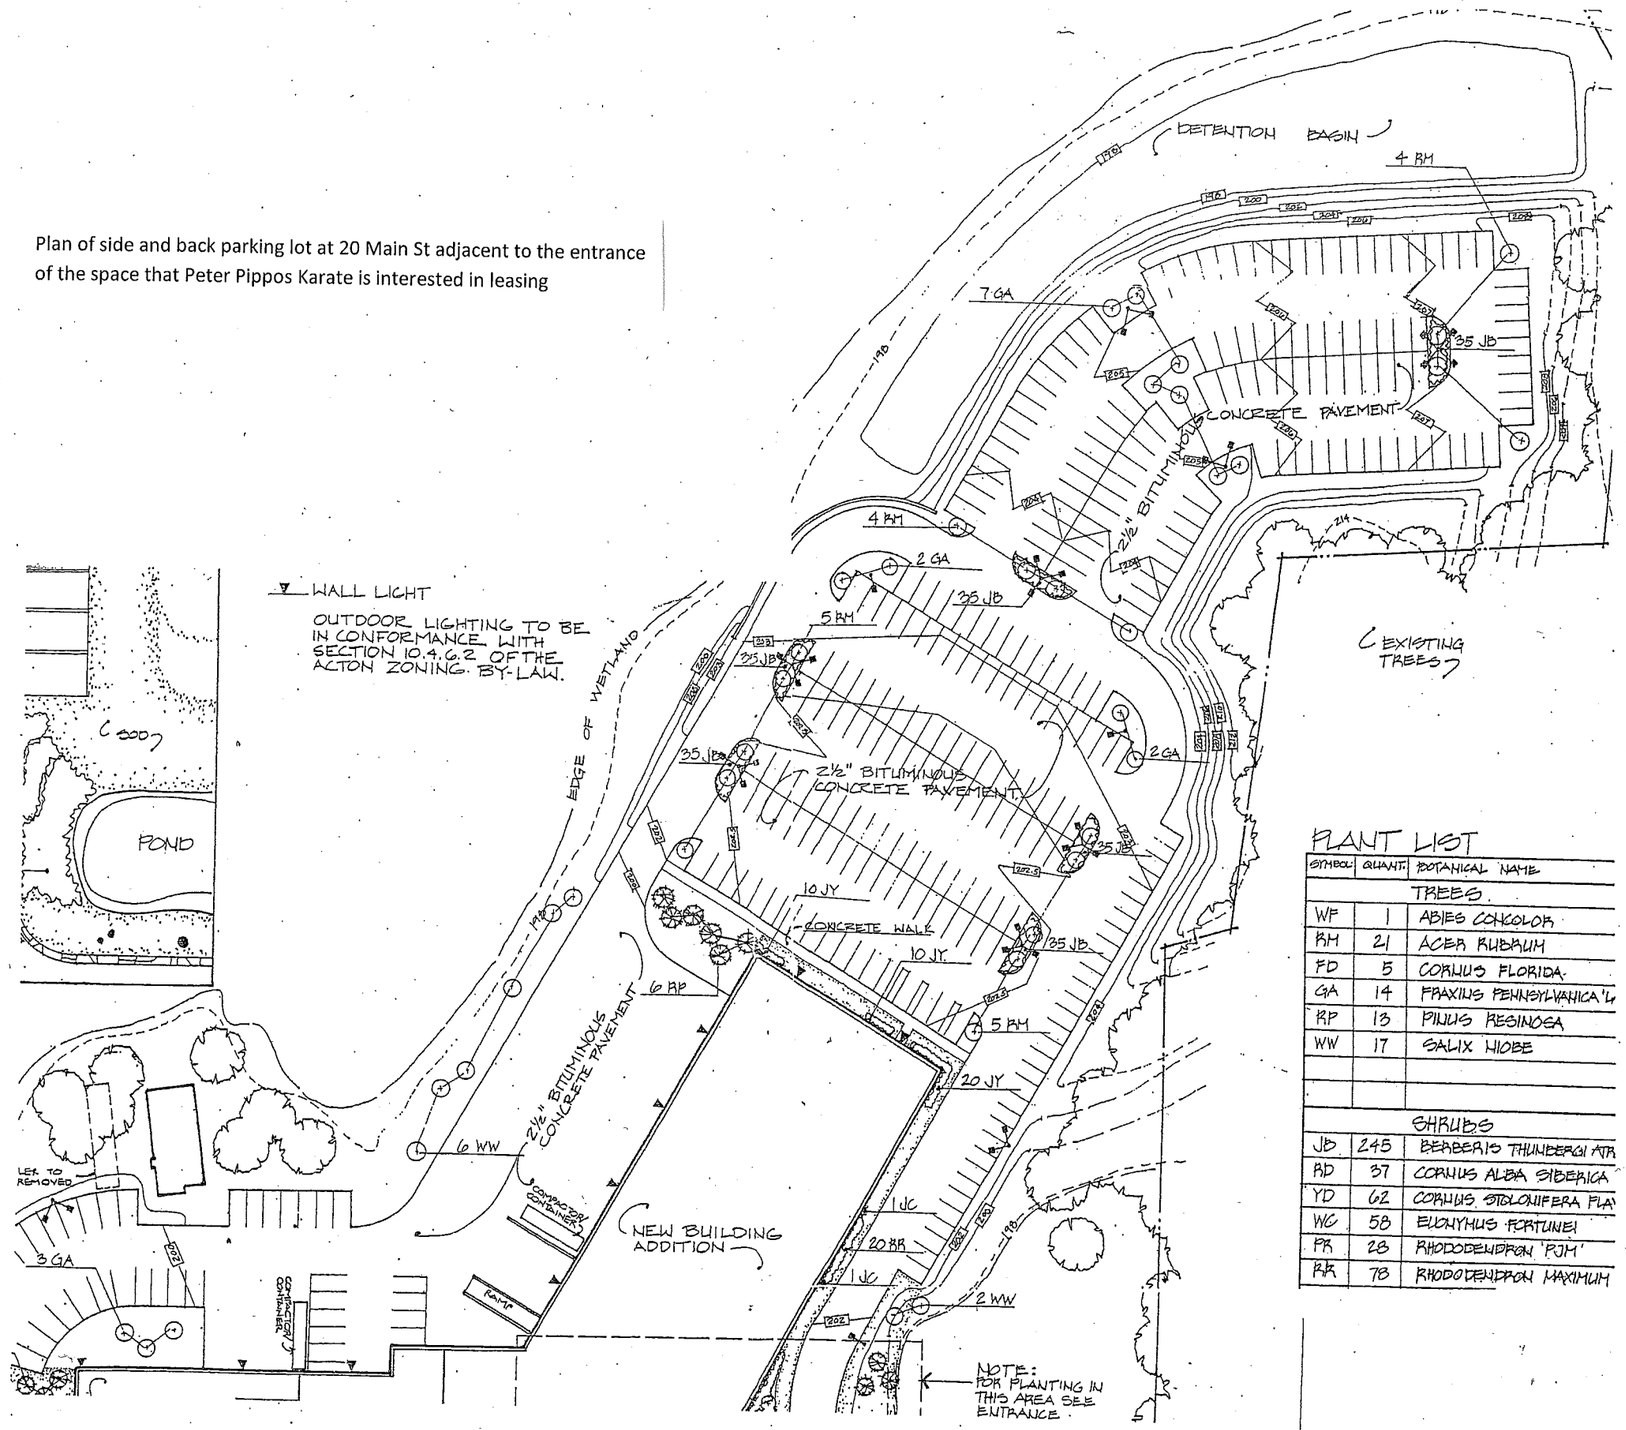

PLANT LIST

SYMBOL	QUANT.	BOTANICAL NAME
		TREES
WF	1	ABIES CONCOLOR
RM	21	ACER RUBRUM
FD	5	CORNUS FLORIDA
GA	14	FRAXINUS PENNSYLVANICA 'L
RP	13	PINUS RESINOSA
WW	17	SALIX NIOBE
		SHRUBS
JB	245	BERBERIS THUNBERGI ATR
RD	37	CORNUS ALBA SIBERICA
YD	62	CORNUS STOLONIFERA FLA
WC	58	EUONYMUS FORTUNEI
PR	28	RHODODENDRON 'PJM'
RR	78	RHODODENDRON MAXIMUM