THE COLONIAL #1

03-28-2013

RECEIVED
MAR 28 2013
ACTON BUILDING DEPARTMENT

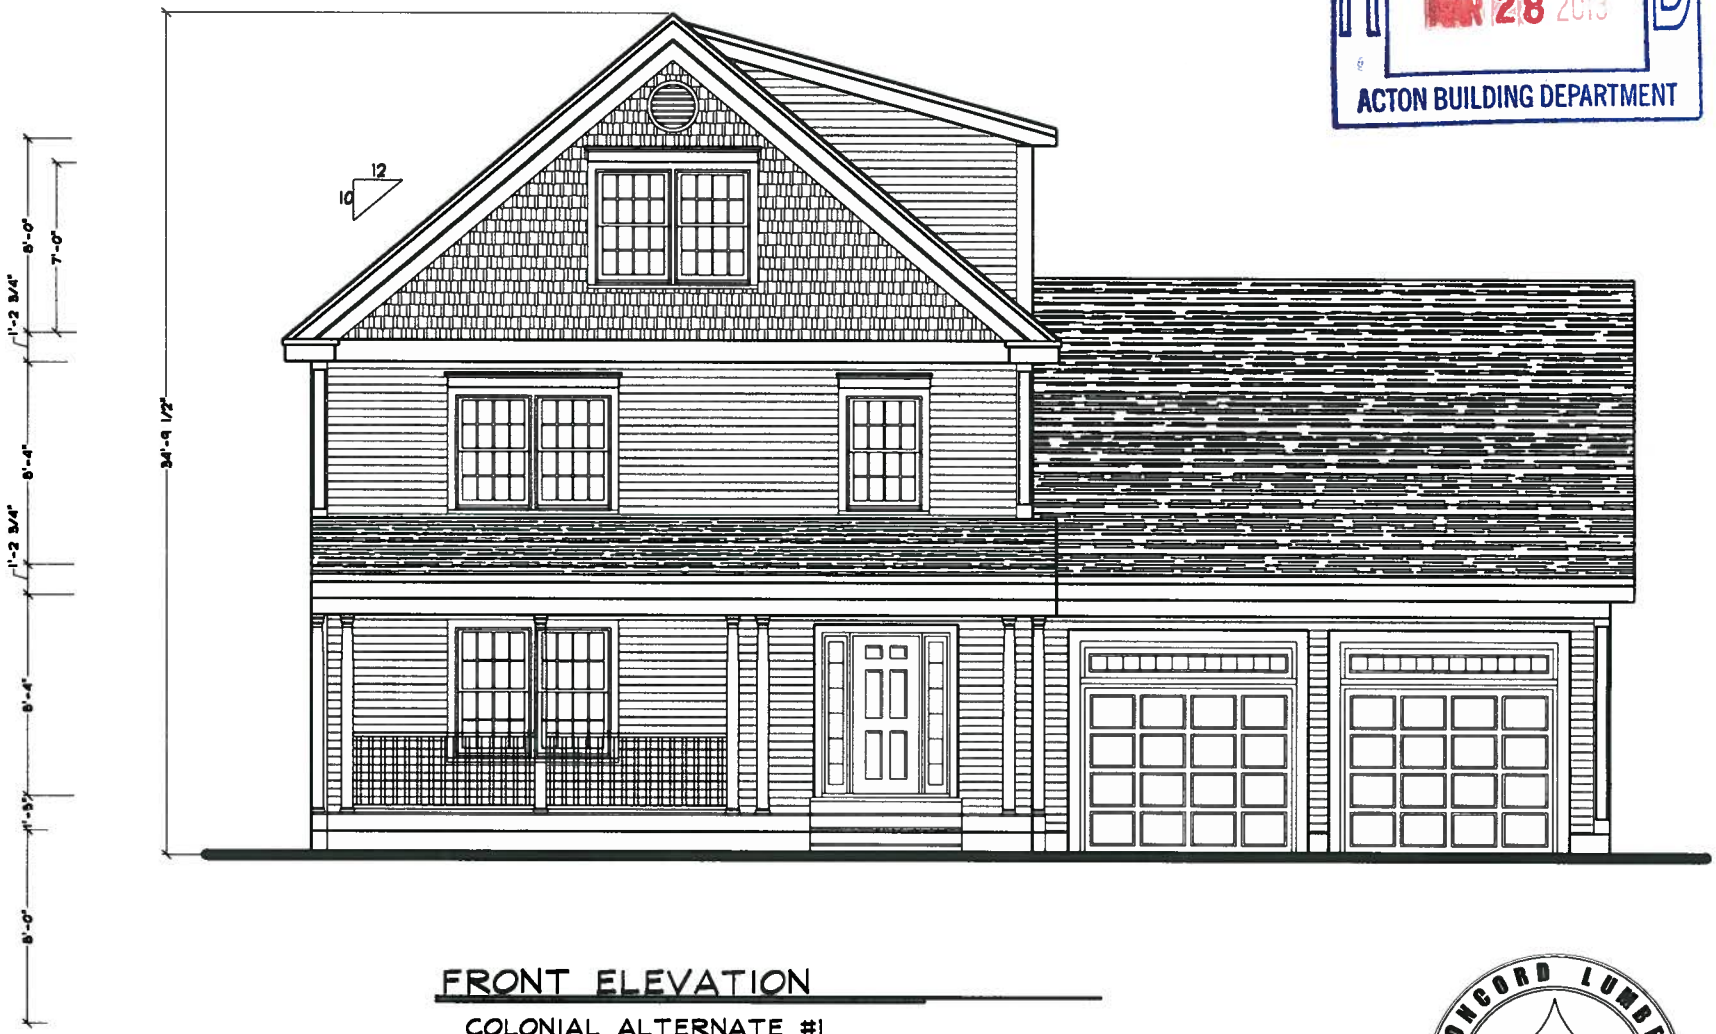

FRONT ELEVATION

COLONIAL ALTERNATE #1

CONCORD LUMBER CORPORATION

THE COLONIAL #1A

03-28-2013

RECEIVED
MAR 28 2013
ACTON BUILDING DEPARTMENT

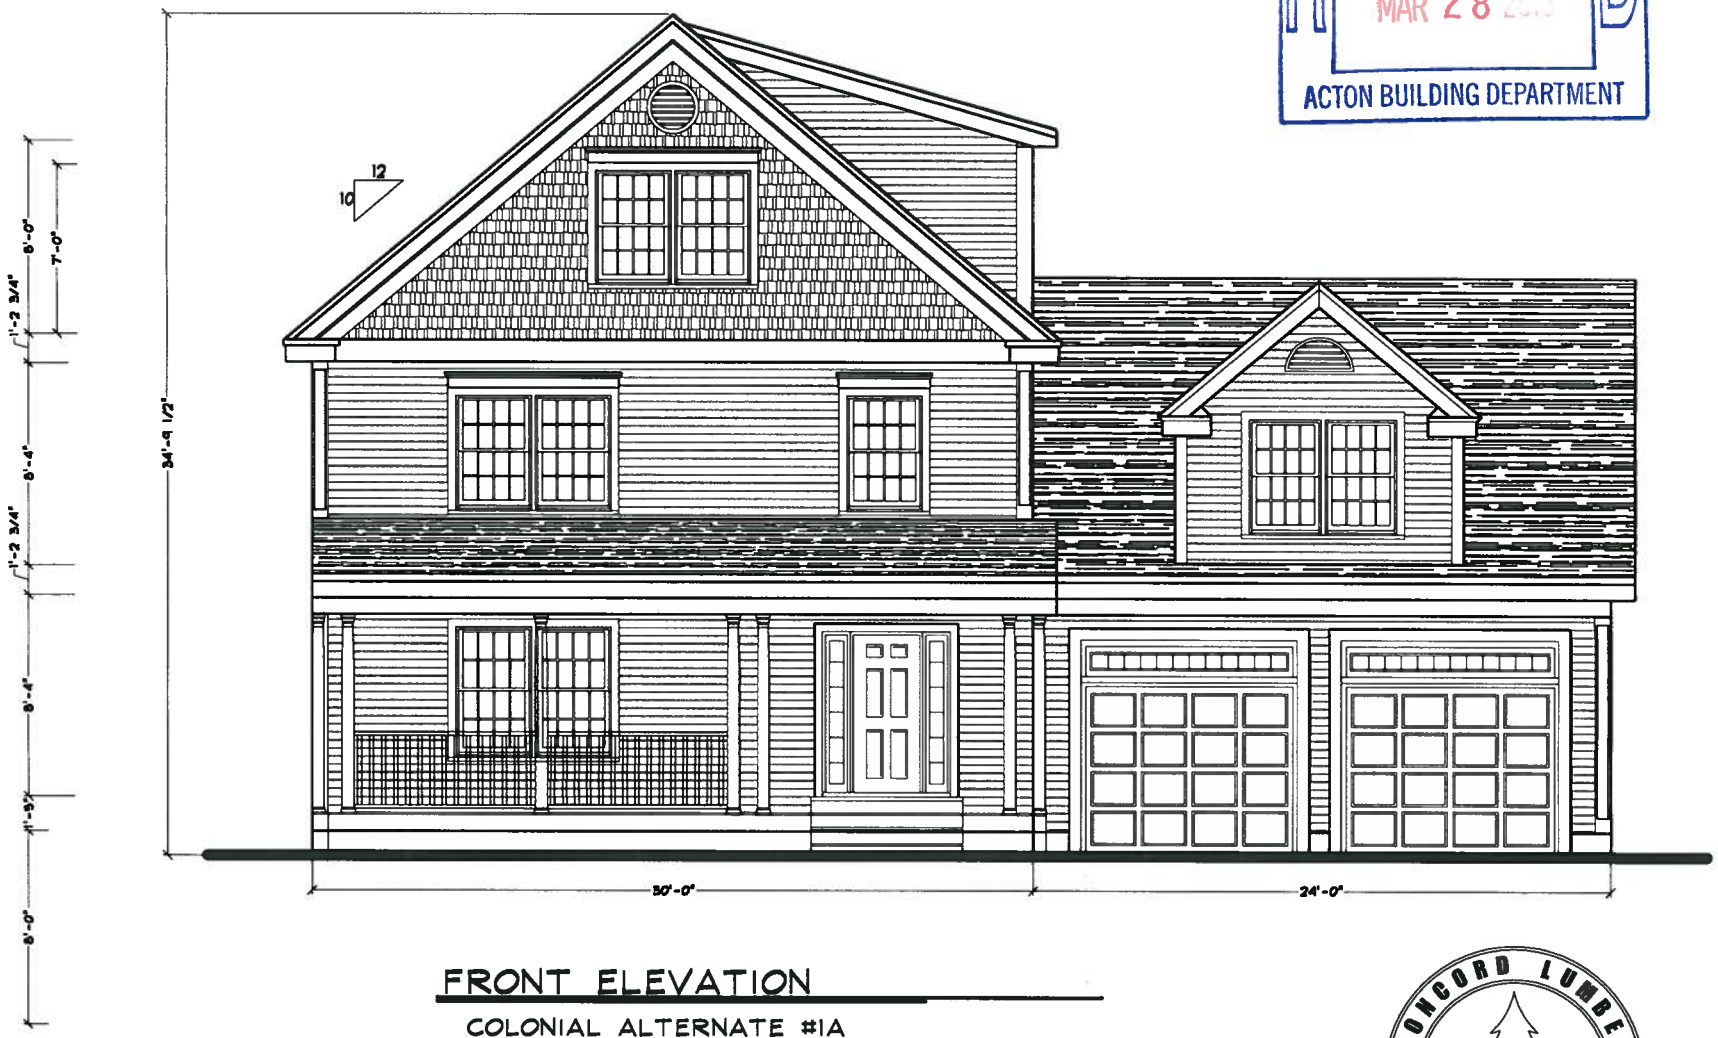

FRONT ELEVATION

COLONIAL ALTERNATE #1A

CONCORD LUMBER CORPORATION

THE COLONIAL #1B

03-28-2013

RECEIVED
MAR 28
ACTON BUILDING DEPARTMENT

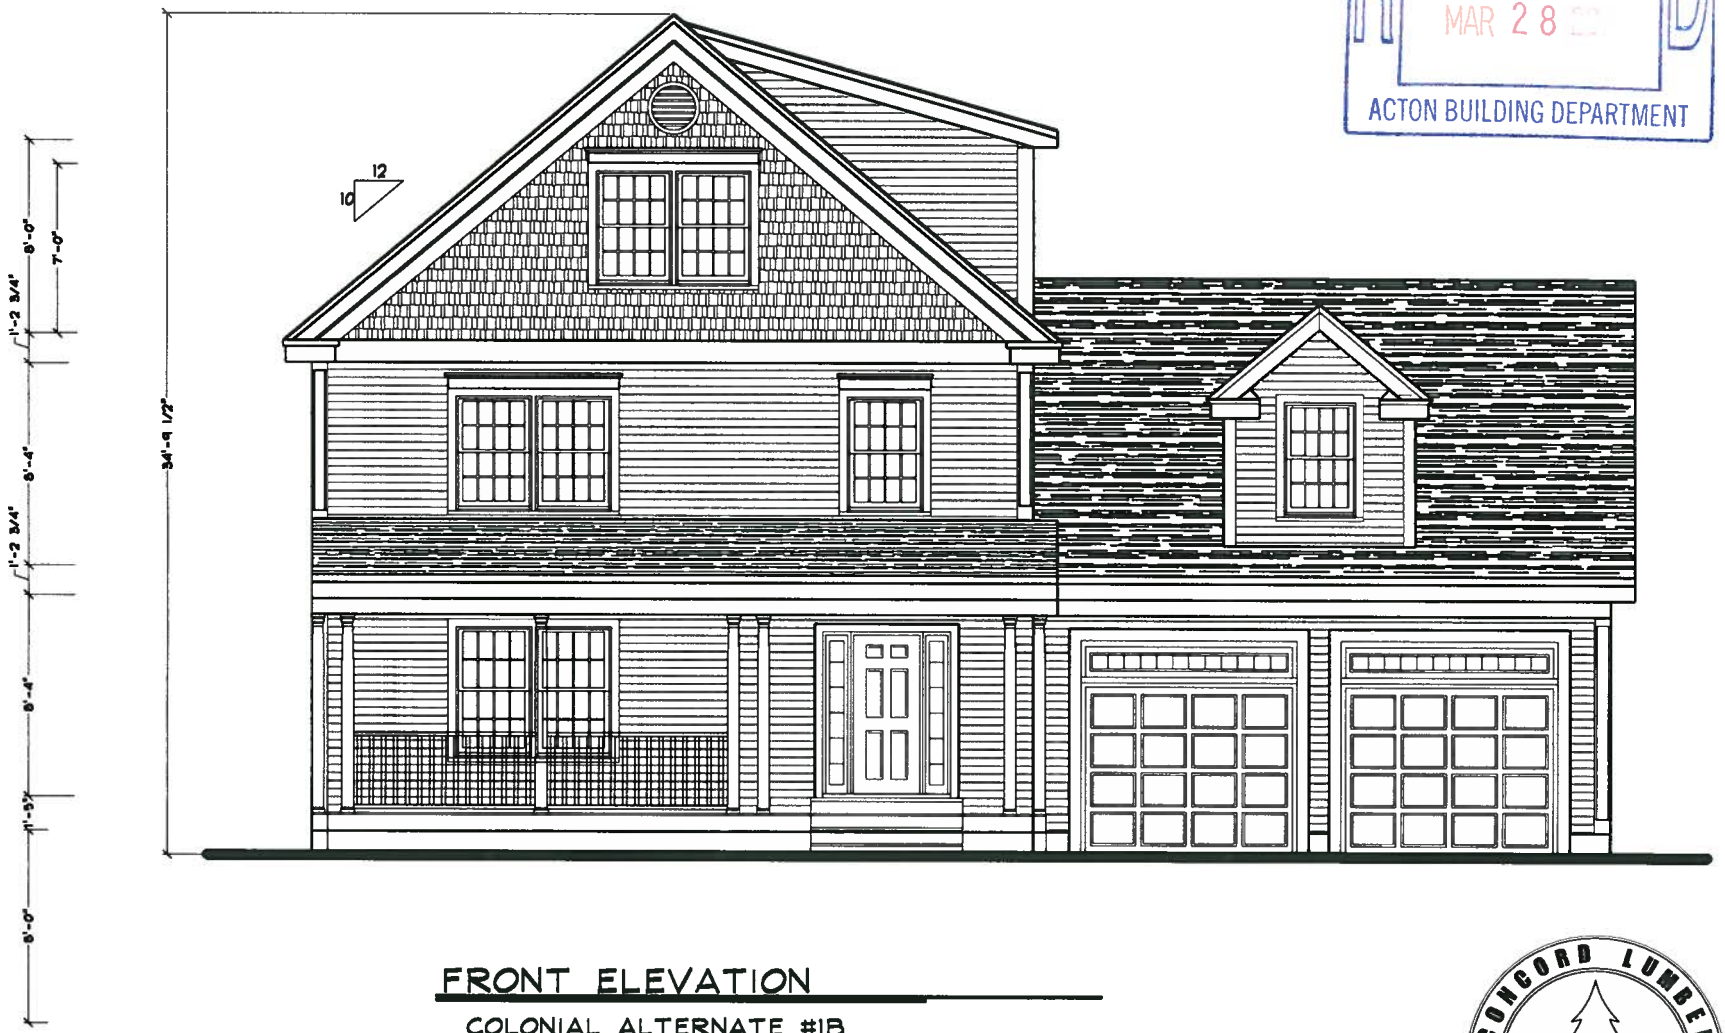

FRONT ELEVATION

COLONIAL ALTERNATE #1B

CONCORD LUMBER CORPORATION

THE COLONIAL #1C

03-28-2013

RECEIVED
MAR 28 2013
ACTON BUILDING DEPARTMENT

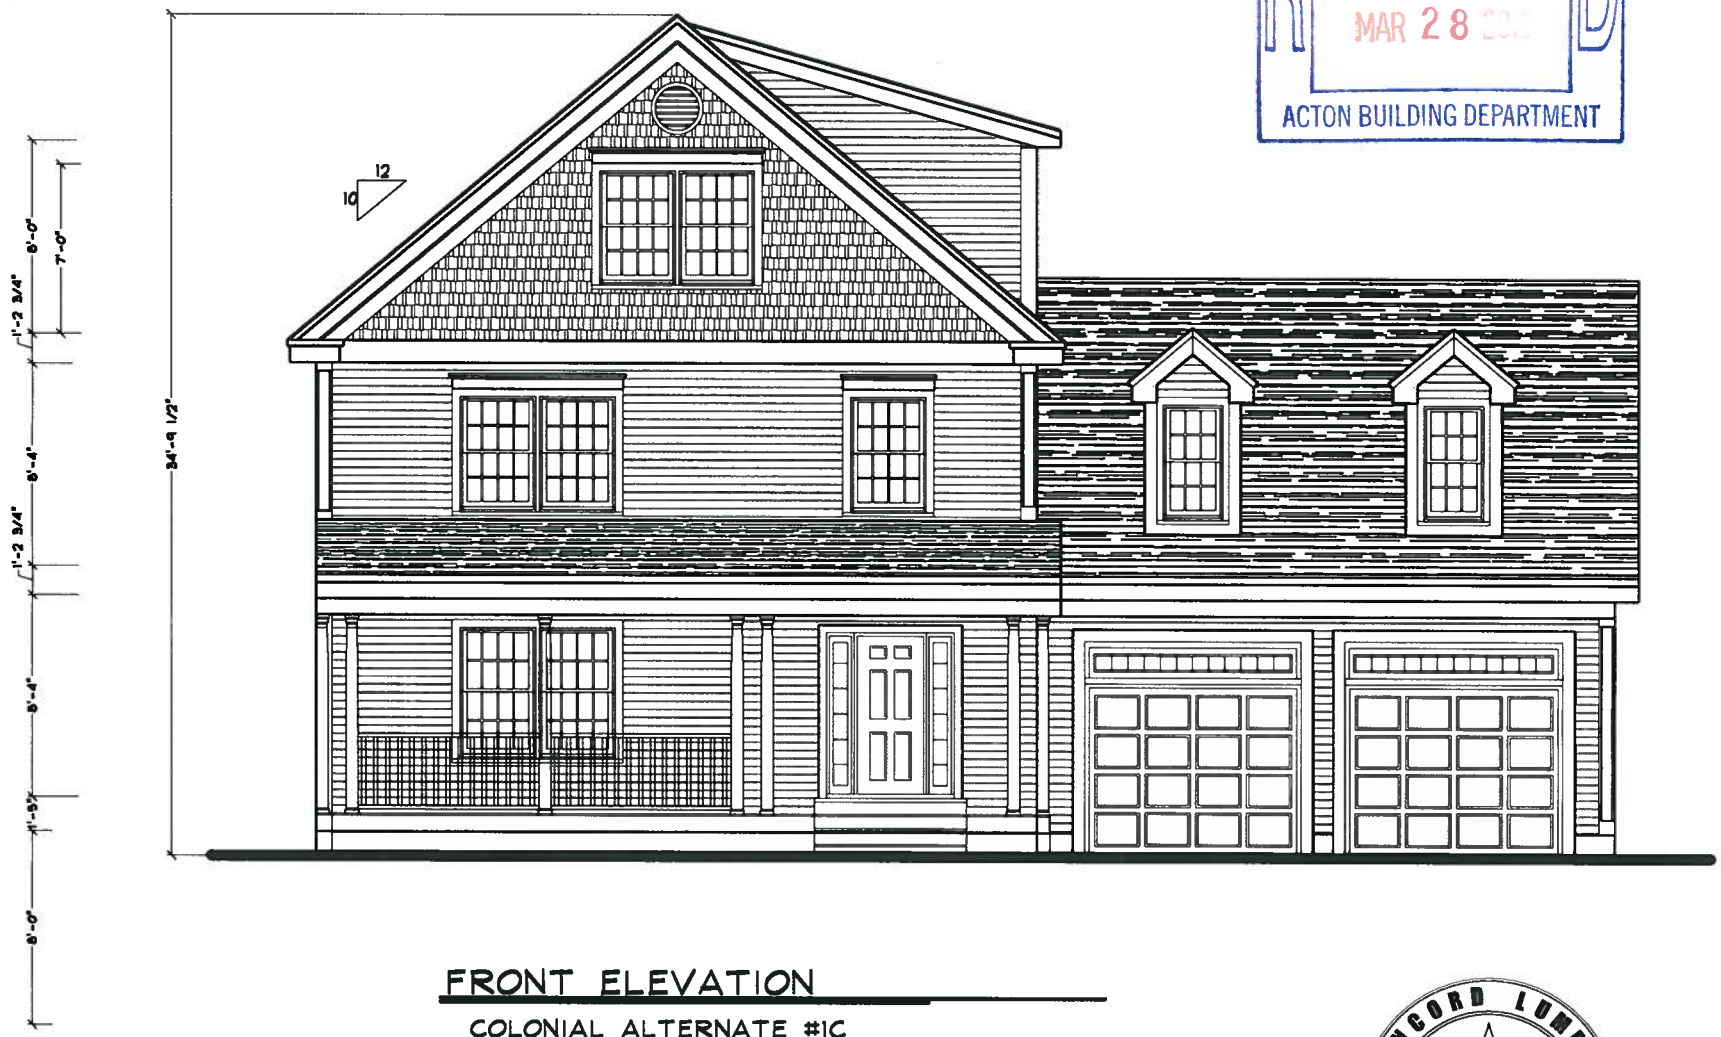

FRONT ELEVATION

COLONIAL ALTERNATE #1C

CONCORD LUMBER CORPORATION

THE COLONIAL #1D

03-28-2013

RECEIVED
MAR 28
ACTON BUILDING DEPARTMENT

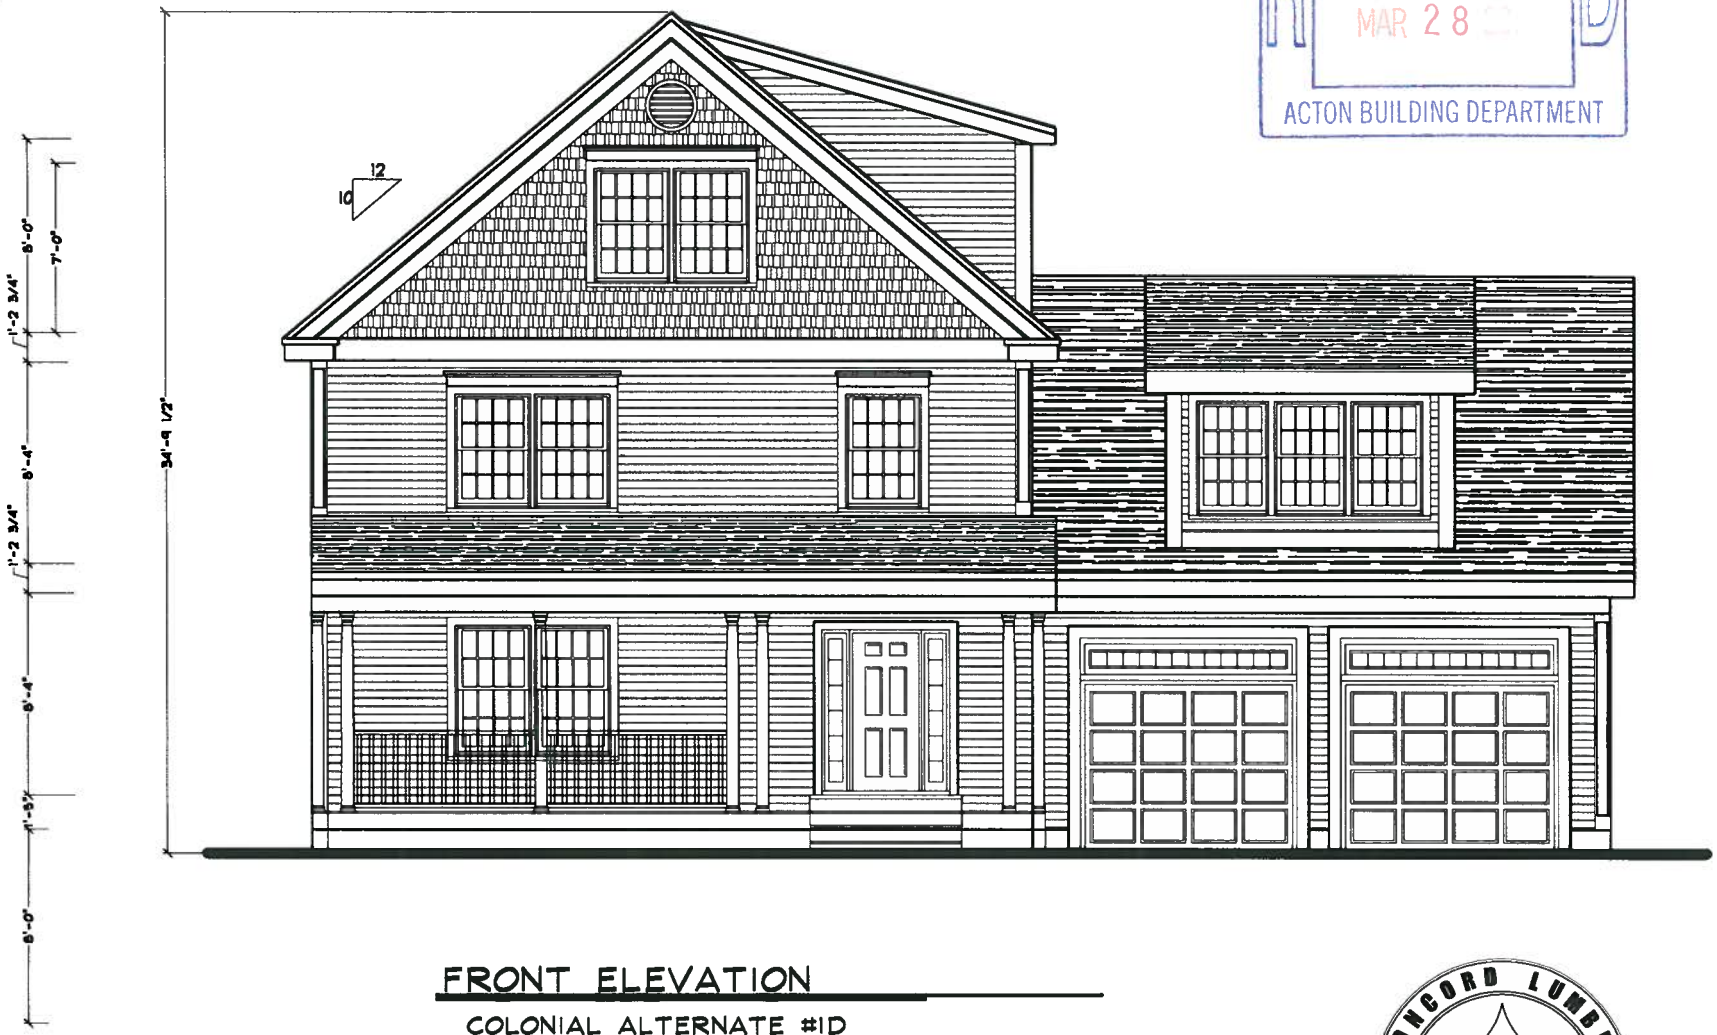

FRONT ELEVATION

COLONIAL ALTERNATE #1D

CONCORD LUMBER CORPORATION