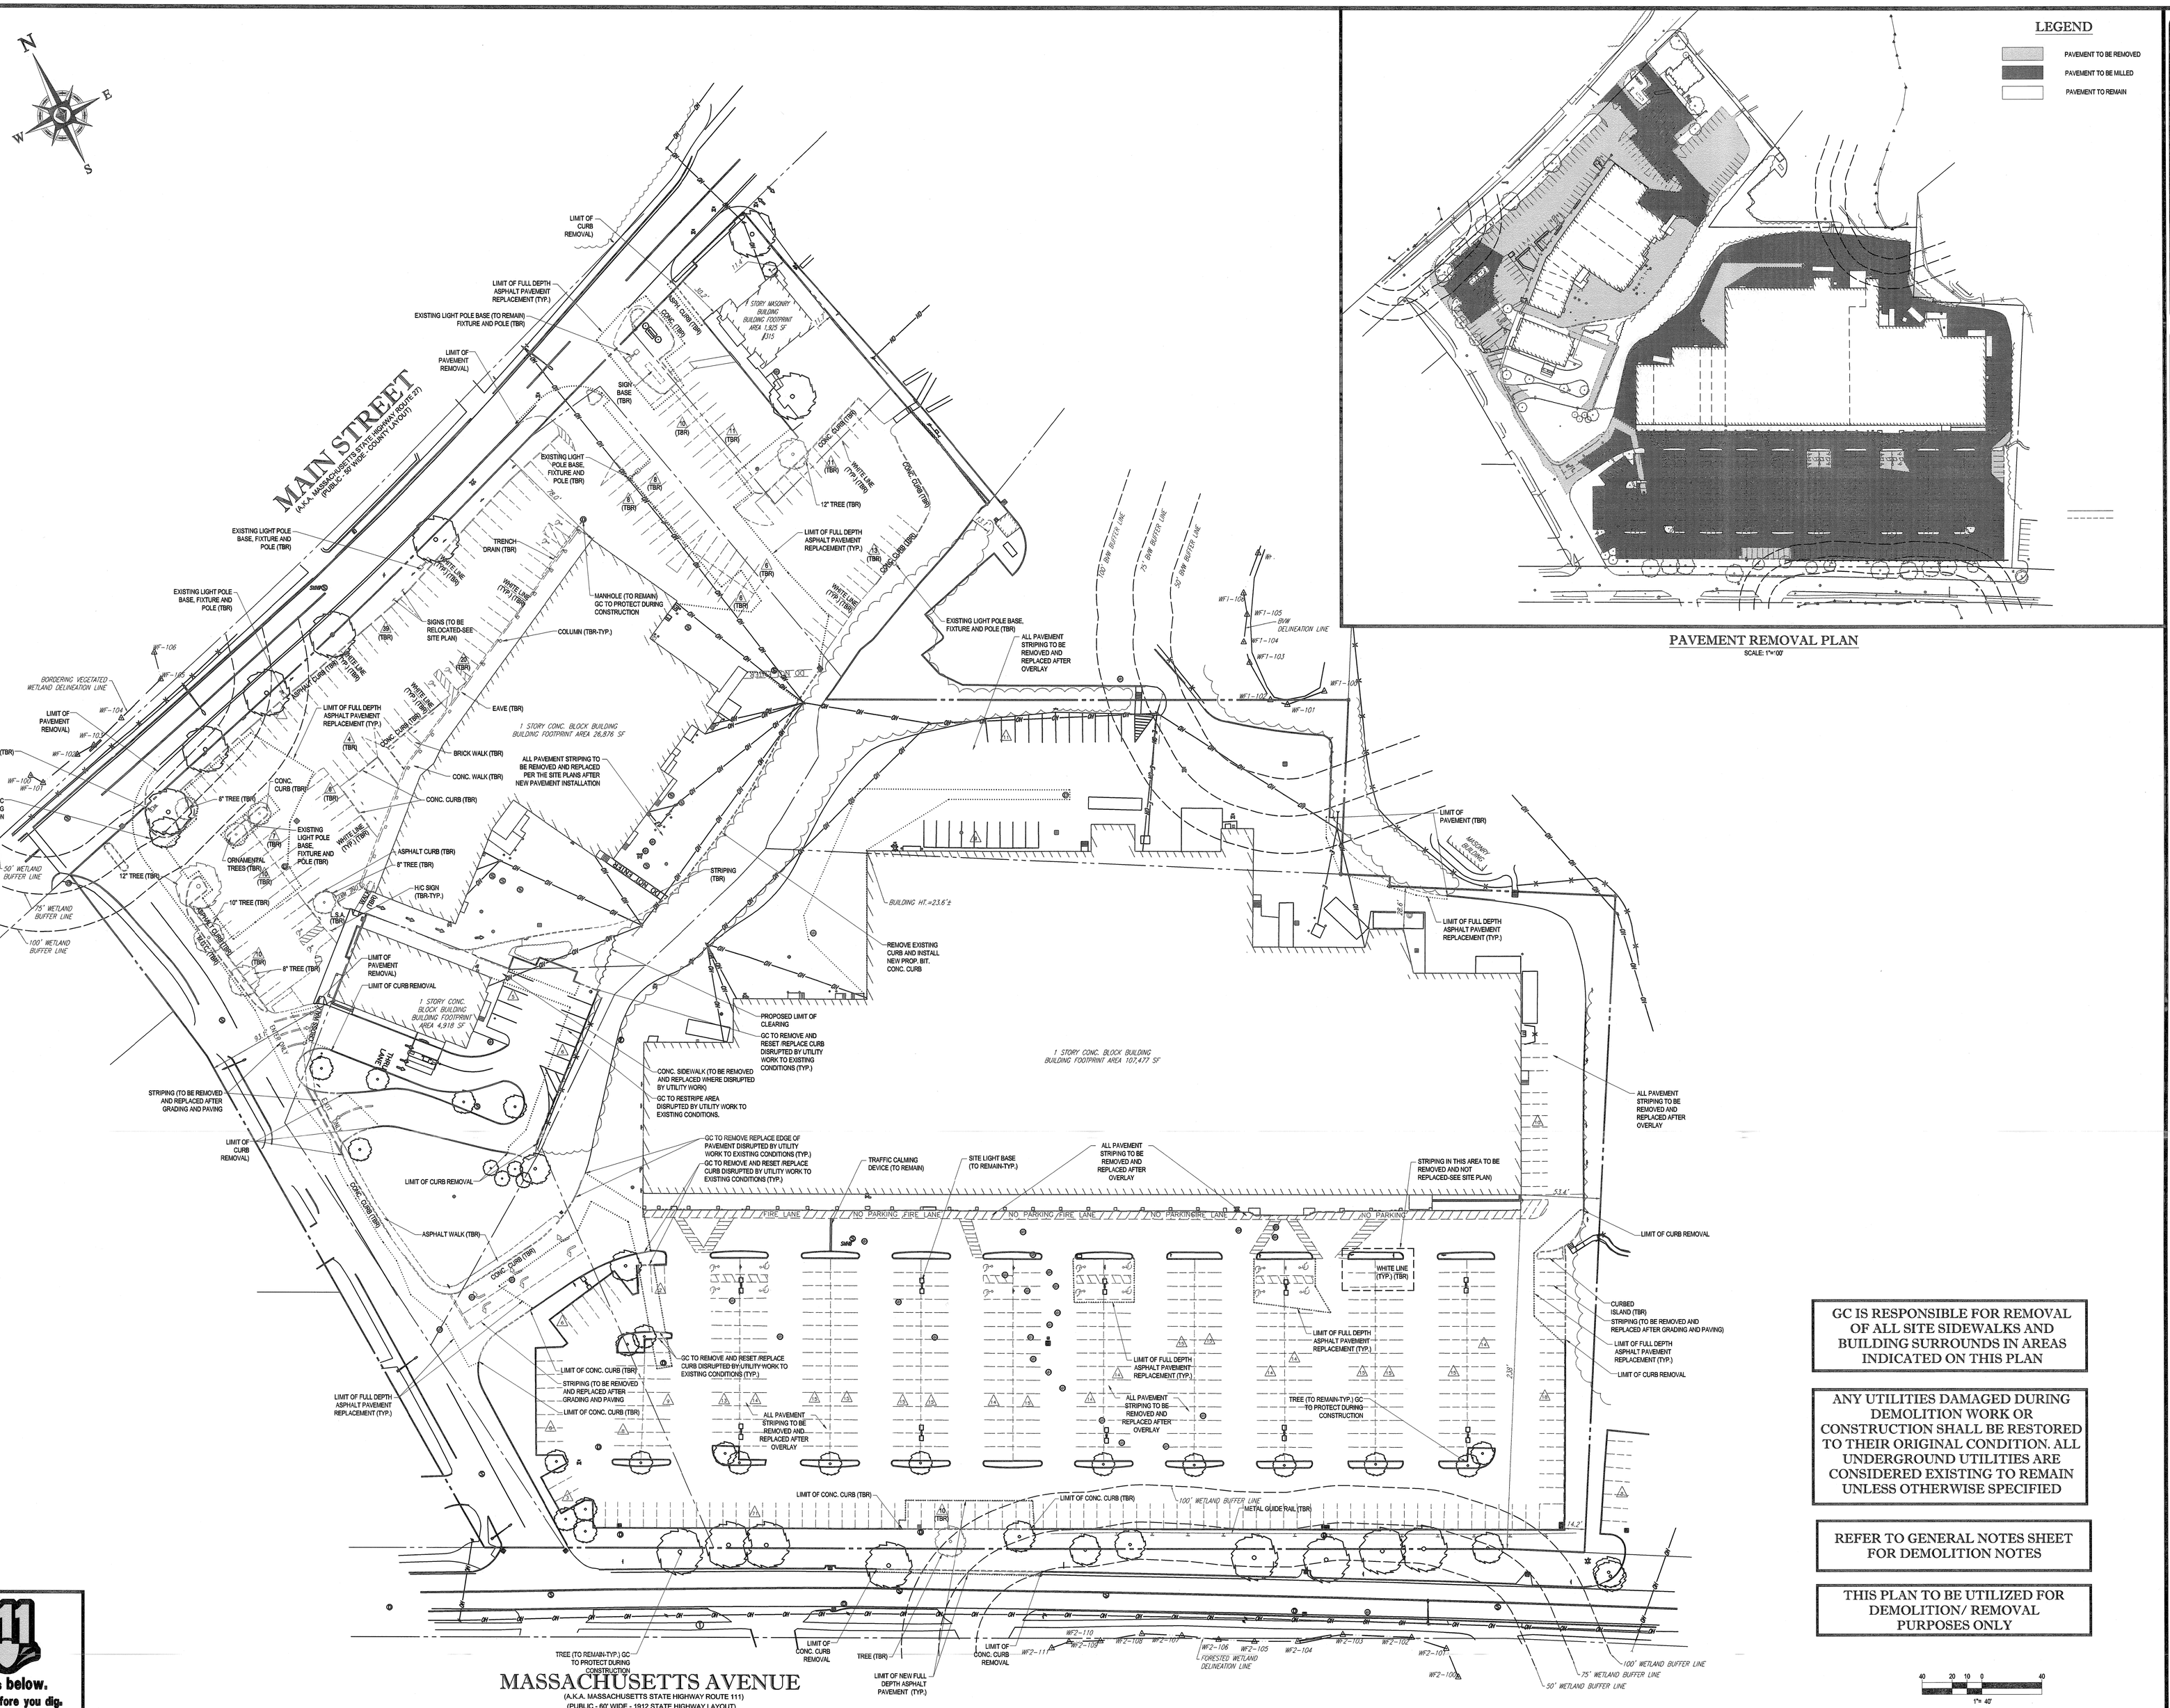

PAVEMENT REMOVAL PLAN
SCALE: 1"=100'

GC IS RESPONSIBLE FOR REMOVAL OF ALL SITE SIDEWALKS AND BUILDING SURROUNDS IN AREAS INDICATED ON THIS PLAN

ANY UTILITIES DAMAGED DURING DEMOLITION WORK OR CONSTRUCTION SHALL BE RESTORED TO THEIR ORIGINAL CONDITION. ALL UNDERGROUND UTILITIES ARE CONSIDERED EXISTING TO REMAIN UNLESS OTHERWISE SPECIFIED

REFER TO GENERAL NOTES SHEET FOR DEMOLITION NOTES

THIS PLAN TO BE UTILIZED FOR DEMOLITION/ REMOVAL PURPOSES ONLY

811 Know what's below. Call before you dig.

BOHLER ENGINEERING

CIVIL & CONSULTING ENGINEERS
SURVEYORS
PROJECT MANAGERS
ENVIRONMENTAL CONSULTANTS
LANDSCAPE ARCHITECTS

CORPORATE OFFICE:
♦ WARREN, NJ
OFFICES:
♦ SOUTHBOROUGH, MA ♦ CHALFONT, PA ♦ PITTSBURGH, PA ♦ TOWSON, MD ♦ STERLING, VA ♦ RICHMOND, VA ♦ RALEIGH, NC ♦ FORT LAUDERDALE, FL ♦ ROANOKE, VA ♦ TAMPA, FL ♦ IRVINE, CA ♦ CENTER VALLEY, PA

THE INFORMATION CONTAINED IN THIS DRAWING IS THE SOLE PROPERTY OF BOHLER ENGINEERING. ANY REPRODUCTION IN PART OR WHOLE WITHOUT THE WRITTEN PERMISSION OF BOHLER ENGINEERING IS PROHIBITED. ANY USE OF THESE PLANS AND SPECIFICATIONS FOR ANY PROJECT OTHER THAN THE PROJECT FOR WHICH THEY WERE PREPARED, AND ANY REUSE OF THE PLANS AND SPECIFICATIONS WITHOUT WRITTEN VERIFICATION OR ADAPTATION BY BOHLER ENGINEERING FOR THE SPECIFIC PURPOSE INTENDED WILL BE AT THE USER'S SOLE RISK AND WITHOUT LIABILITY OR LEGAL EXPOSURE TO BOHLER ENGINEERING. ALL PLANS, DESIGNS AND DRAWINGS AS INSTRUMENTS OF SERVICE ARE AND SHALL REMAIN THE PROPERTY OF BOHLER ENGINEERING. THESE PLANS AND SPECIFICATIONS SHALL NOT BE CHANGED OR MODIFIED EXCEPT AS DIRECTED IN WRITING BY BOHLER ENGINEERING. ANY CONSTRUCTION OR OTHER USE OF THESE PLANS IN VIOLATION OF THE FOREGOING SHALL BE UNLAWFUL WITHOUT THE PRIOR WRITTEN CONSENT OF BOHLER ENGINEERING. VISUAL CONTACT WITH THESE PLANS AND SPECIFICATIONS SHALL CONSTITUTE PRIMA FACIE EVIDENCE OF ACCEPTANCE OF THESE RESTRICTIONS.

REVISIONS

REV	DATE	COMMENT	BY
1	1/16/13	REVISED PARKING LAYOUT PER CLIENT	KBS
2	2/25/13	REVISED PER CLIENT MEETING	KBS
3	3/20/13	REVISED PER CLIENT COMMENTS AND ARCH.	KBS
4	4/30/13	REVISED PER CLIENT COMMENTS	KBS
5	5/20/13	REVISED PER TOWN / CLIENT COMMENTS	KBS

PRELIMINARY

PROJECT No.:	W111028
DRAWN BY:	KBS
CHECKED BY:	JGS
DATE:	10/22/2012
SCALE:	AS NOTED
CAD I.D.:	W111028SS5

PROJECT:
SITE DEVELOPMENT PLANS
FOR
EDENS

LOCATION OF SITE
LOTS 81, 89, 89-1, 97, 97-1, 98 & 115, MAP F3
MASSACHUSETTS AVENUE & MAIN STREET
TOWN OF ACTON
MIDDLESEX COUNTY, MA

BOHLER ENGINEERING
352 TURNPIKE ROAD
SOUTHBOROUGH, MA 01772
Phone: (508) 480-9900
Fax: (508) 480-9080
www.BohlerEngineering.com

W.D. GOEBEL
COMMONWEALTH OF MASSACHUSETTS
PROFESSIONAL ENGINEER
MASSACHUSETTS LICENSE No. 42444
RHODE ISLAND LICENSE No. 10918
CONNECTICUT LICENSE No. 27981
NEW HAMPSHIRE LICENSE No. 16280
MAINE LICENSE No. 9680
NEW YORK LICENSE No. 071284-1

SHEET TITLE:
DEMOLITION PLAN

SHEET NUMBER:
3
OF 11

REV 5 - 05/20/2013

P:\111\W111028\DWG\PW111028SS5.dwg, 8566, 4/22/2013, 08:37:14 AM, kseidore, \\server\d\$\Projects\Edens\W111028\Civil\Plan Sets\Demolition Plan.dwg, Layout: 3, Xref: 0