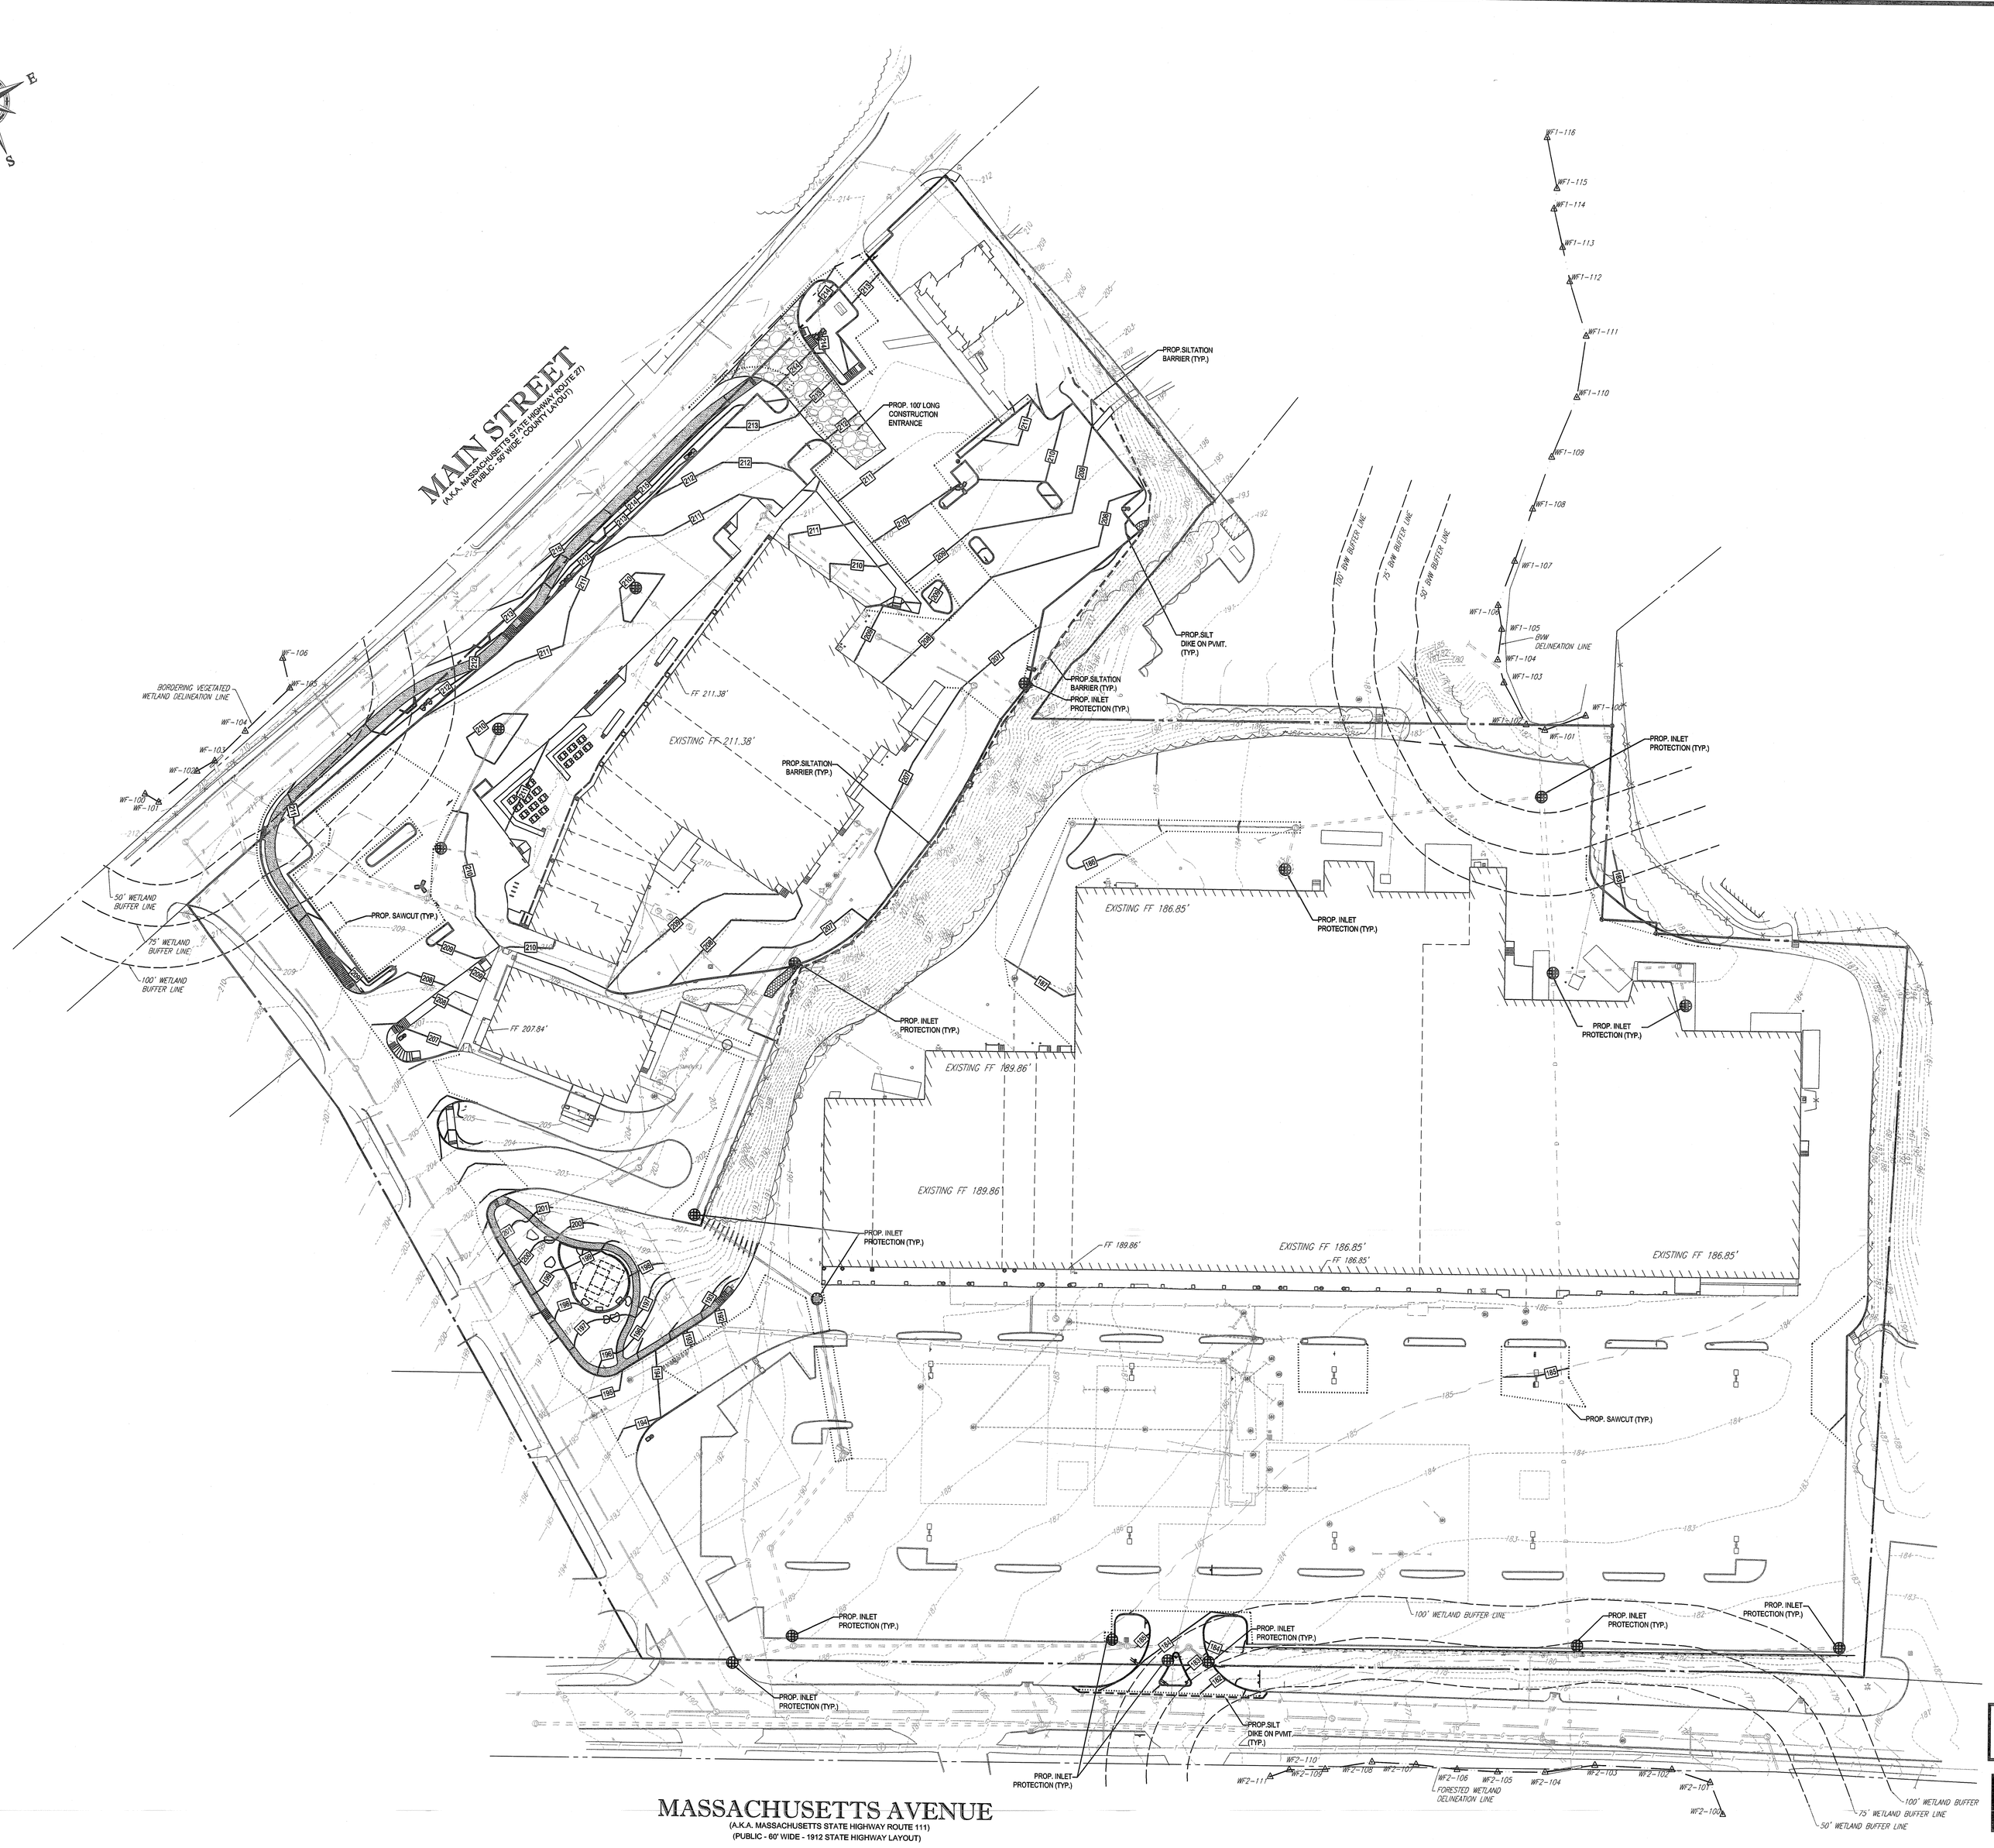

811
Know what's below.
Call before you dig.

THIS PLAN TO BE UTILIZED FOR SITE SOIL AND EROSION CONTROL PURPOSES ONLY

REFER TO SOIL EROSION CONTROL NOTES & DETAIL SHEET FOR EROSION NOTES AND DETAILS

BOHLER ENGINEERING

CORPORATE OFFICE:
♦ WORCESTER, MA

OFFICES:
♦ SOUTHBOROUGH, MA
♦ ALBANY, NY
♦ CHALFONT, PA
♦ HARRISBURG, PA
♦ STERLING, VA
♦ TOWSON, MD
♦ WILMINGTON, DE
♦ FORNDSONOMA, NY
♦ FORT LAUDERDALE, FL
♦ CLEVELAND, OH
♦ CLIFTON, NJ

CIVIL & CONSULTING ENGINEERS
SURVEYORS
PROJECT MANAGERS
ENVIRONMENTAL CONSULTANTS
LANDSCAPE ARCHITECTS

THE PROPRIETARY DESIGN AND CONTENT OF THIS PLAN AND PROPERTIES HAVE AND SHALL REMAIN THE PROPERTY OF BOHLER ENGINEERING. THE REPRODUCTION, IN WHOLE OR IN PART, OF ANY DESIGN OR CONTENT WITHOUT THE WRITTEN AUTHORIZATION OF BOHLER ENGINEERING IS PROHIBITED.

REVISIONS

REV	DATE	COMMENT	BY
1	1/16/13	REVISED PARKING LAYOUT PER CLIENT	KBS
2	2/25/13	REVISED PER CLIENT MEETING	KBS
3	3/20/13	REVISED PER CLIENT COMMENTS AND ARCH.	KBS
4	4/30/13	REVISED PER CLIENT COMMENTS	KBS
5	5/20/13	REVISED PER TOWN / CLIENT COMMENTS	KBS

PRELIMINARY

PROJECT No.:	W111028
DRAWN BY:	KBS
CHECKED BY:	JGS
DATE:	10/22/2012
SCALE:	AS NOTED
CAD I.D.:	W111028SSS

PROJECT:
SITE DEVELOPMENT PLANS
FOR
EDENS.

LOCATION OF SITE
LOTS 81, 89, 89-1, 97, 97-1, 98 & 115, MAP F3
MASSACHUSETTS AVENUE & MAIN STREET
TOWN OF ACTON
MIDDLESEX COUNTY, MA

BOHLER ENGINEERING
352 TURNPIKE ROAD
SOUTHBOROUGH, MA 01772
Phone: (508) 480-9900
Fax: (508) 480-9080
www.BohlerEngineering.com

W.D. GOEBEL
COMMONWEALTH OF MASSACHUSETTS
WILLIAM D. GOEBEL
PROFESSIONAL ENGINEER
MASSACHUSETTS LICENSE No. 42044
RHODE ISLAND LICENSE No. 6048
CONNECTICUT LICENSE No. 20081
NEW HAMPSHIRE LICENSE No. 10280
MAINE LICENSE No. 5490
NEW YORK LICENSE No. 071284-1

SHEET TITLE:
SOIL EROSION & SEDIMENT CONTROL PLAN

SHEET NUMBER:
9
OF 11

REV 5 - 05/20/2013