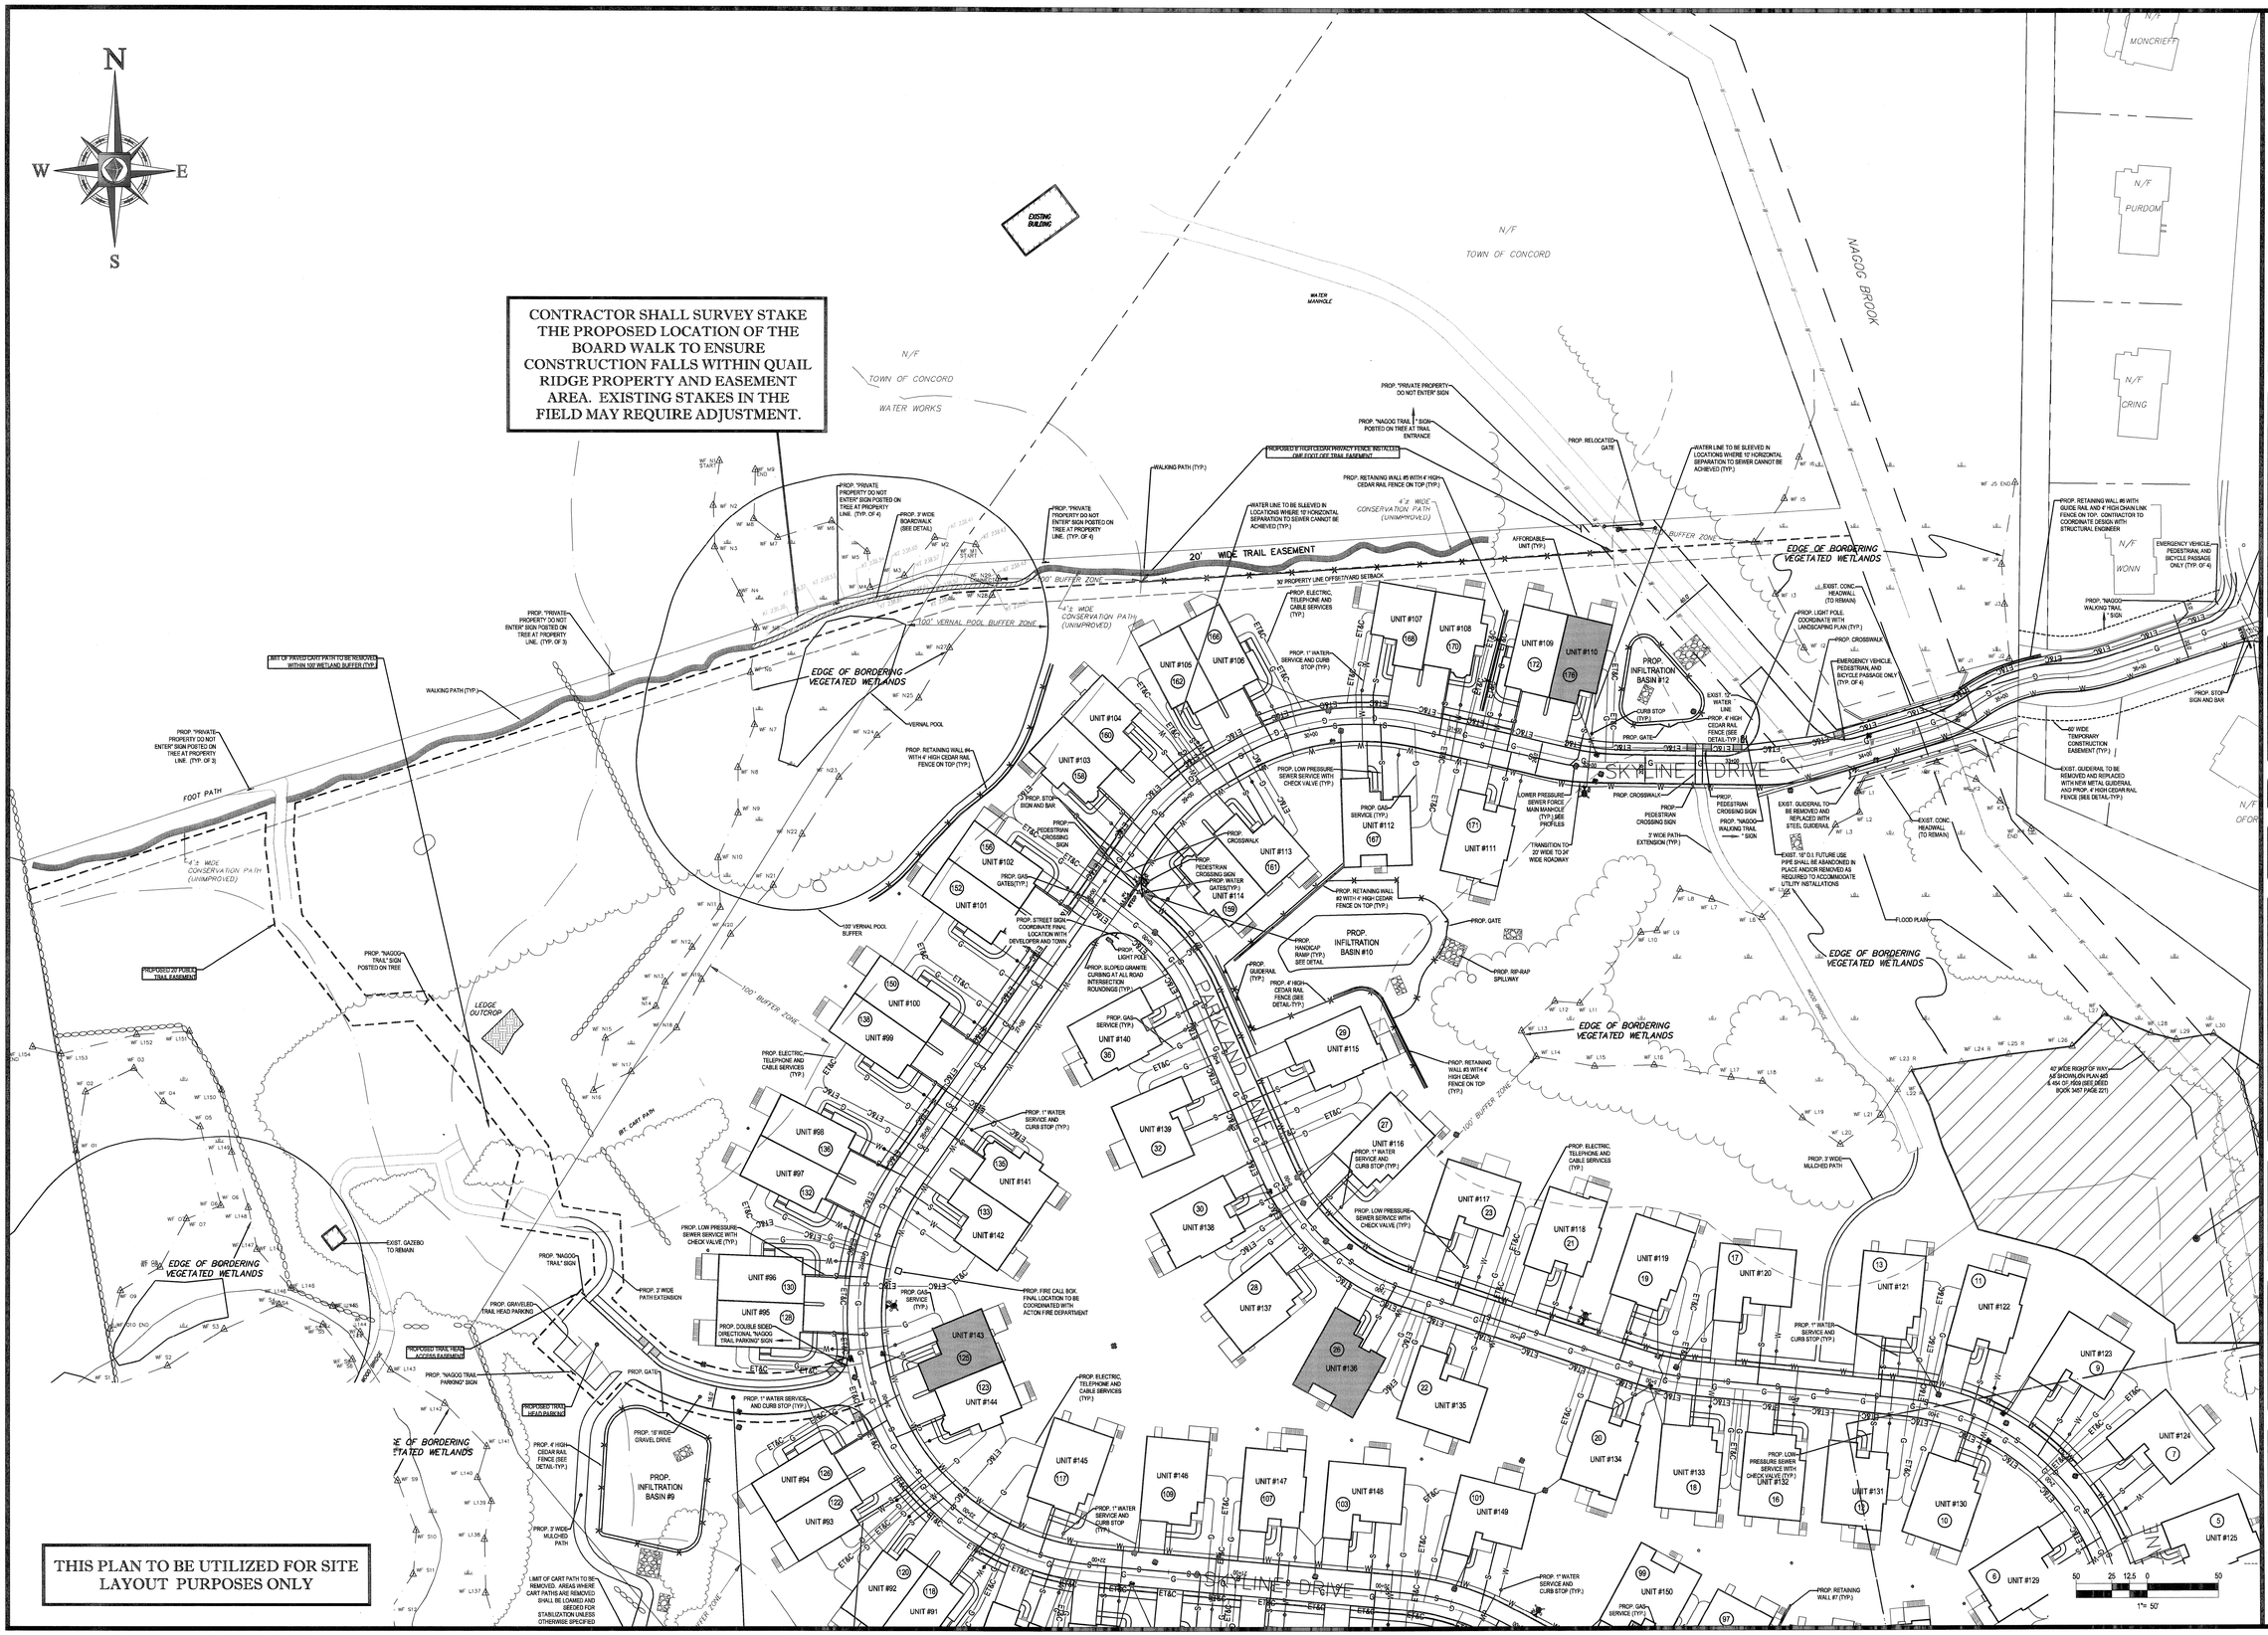

BOHLER ENGINEERING

CIVIL & CONSULTING ENGINEERS
SURVEYORS
PROJECT MANAGERS
ENVIRONMENTAL CONSULTANTS

CORPORATE OFFICE:
◆ WARREN, NJ
OFFICES:
◆ SOUTHBOROUGH, MA ◆ BOWIE, MD ◆ COLUMBIA, MD ◆ ALBANY, NY ◆ RONKONKOMA, NY ◆ MECHANICSBURG, PA ◆ CHALFONT, PA ◆ PHILADELPHIA, PA ◆ HONOLULU, HI ◆ WARRENTON, VA ◆ FORT LAUDERDALE, FL

THE INFORMATION, DESIGNS AND CONTENT OF THIS PLAN ARE PROPRIETARY AND SHALL NOT BE COPIED OR USED FOR ANY PURPOSE WITHOUT PRIOR WRITTEN AUTHORIZATION FROM BOHLER ENGINEERING. ONLY APPROVED, SIGNED AND SEALED PLANS SHALL BE UTILIZED FOR CONSTRUCTION PURPOSES. © BOHLER LIST ENGINEERING

REVISIONS

REV	DATE	COMMENT	BY
1	01/19/2012	UPDATED EASEMENT	CFD
2			
3			
4			
5			
6			
7			
8			
9			

THE FOLLOWING STATES REQUIRE NOTIFICATION BY EXCAVATORS, DESIGNERS, OR ANY PERSON PREPARING TO DISTURB THE EARTH'S SURFACE ANYWHERE IN THE STATE.
(MA, ME, NH, RI, VT: 1-888-344-7233)
(CT: 1-800-922-4455)
(NY: 1-800-962-7962)

ISSUED FOR BID

PROJECT No.:	W111022
DRAWN BY:	CFD
CHECKED BY:	JAB/SPD
DATE:	11/03/2011
SCALE:	AS NOTED
CAD I.D.:	w111022ss8

PROJECT:

SITE PLAN

FOR

Pulte Homes

THE RESIDENCES AT QUAIL RIDGE

LOCATION OF SITE
354 B GREAT ROAD & SKYLINE DR.
TOWN OF ACTON
MIDDLESEX COUNTY, MA

BOHLER ENGINEERING
352 TURNPIKE ROAD
SOUTHBOROUGH, MA 01772
Phone: (508) 480-9900
Fax: (508) 480-9080
www.BohlerEngineering.com

S.P. DeCOURSEY
STEPHEN P. DeCOURSEY
CIVIL
PROFESSIONAL ENGINEER
MASSACHUSETTS License No. 38424
NEW HAMPSHIRE License No. 9308
COMMONWEALTH OF VIRGINIA
VERMONT License No. 7110
CONNECTICUT License No. 23962
RHODE ISLAND License No. 7990

SHEET TITLE:

NAGOG TRAIL EXHIBIT

SHEET NUMBER:
1
OF 1

REV 1 - 01/19/2012