ACTON MASS

Parcel No	Custodians No	Kind of Instrument	Date of Instrument	Grantor	Grantee	Recorded Middlesex County S.D. Book	Page	Date
1	F. 893	F. War	Aug 10 1849	James Tuttle	F.R.R.Co	568	168	Sept 13 1849
2	" 11129	S.	Dec 31 1888	Aaron P. Handley	"	1883	382	Jan. 16 1889
3	" 981	S. War	Aug 10 1849	Elisabeth Jones	"	568	149	Sept 13 1849
4	" 1165	F. War	Nov 26 1888	" "	"	1582	297	Nov. 27 1888
5	" 272	" "	Mar 21 1850	Winthrop E. Faulkner	"	584	194	Apr. 5 1850
6	" 689	" "	Sept 15 1849	Lucian Reed	"	569	156	Sept 15 1849
"	" 887	Release	Dec 9 1877	" "	"	1953	231	Dec. 13 1877
7	" 158	F. War	Aug 11 1849	Frances Conant	"	568	143	Sept 13 1849
8	1660	S. "	Nov 16 1900	Mary J. Harrington	B.&M.R.R.	2263	9	Dec. 18 1900
"	1811	Quit "	Jan 16 1902	B.&M.R.R.	F.R.R.Co	2960	222	Apr. 22 1902
9	F. 272	F. War	Apr. 21 1850	Winthrop E. Faulkner	"	584	196	" 5 1850
"	" 980	S. War	Sept. 12 1849	Abel Jones	"	"	195	" "
10	S.S.75-00336	Location	1948	Town of Acton	"	Certificate of Surv.	July 15 1948	Right to cross Highway
"	7608	E.D.C. Decree	Feb 19 1904	" " " "	"	3176	579	" 24 1905	Closing Highway
11	S.S.75-00336	Location	1948	F.R.R.Co	L.S.& S.R.R.Co.	Certificate of Surv.	" 15 1948	
12	7608	E.D.C. Decree	Feb 18 1904	"	Town of Acton	3176	573	" 21 1905	Dedicated to public use
13	C.C.B. 5-23	C.D. Decree	Sept. 3 1913	Town of Acton	"	Certificate of Surv.	Sept. 3 1913	Case #27 Right to cross Highway
"	7608	E.D.C. Decree	Feb 18 1904	Town of Acton	F.R.R.Co	3176	578	July 21 1905	Closing Highway

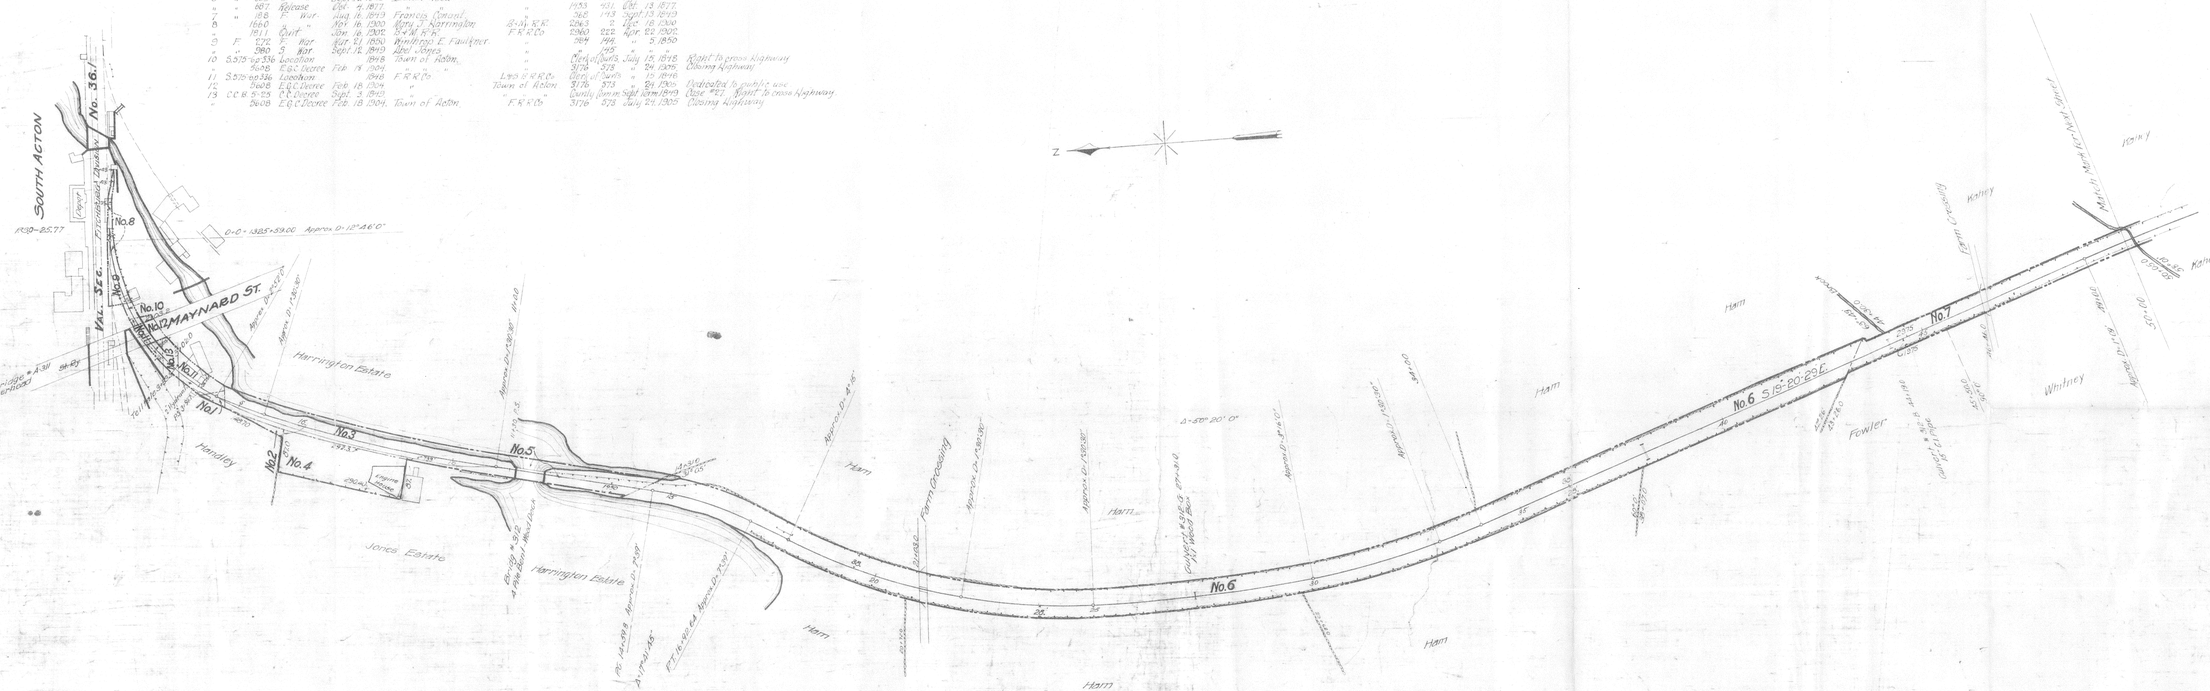

State of Massachusetts,
County of Suffolk.

I, the undersigned officer of the Fitchburg R.R. Co. do hereby certify that this is a correct map of said railroad in a series of thirteen sheets from survey station 0+25.77 to survey station 653+98.8 Marlboro Br. Fitchburg Division, State of Massachusetts, prepared from the records of said company.

Correct:- [illegible]
Valuation Engineer: Maurice D. Hayes

Subscribed and sworn to before me this 5th day of June 1917
[illegible]
Notary Public, Acting for the County of Suffolk
State of Massachusetts.

My commission expires June 1 1918.

REVISED TO	
PHYSICAL FEATURES	LAND LINES
Apr. 1918	
June 1949	

12-19-33	Active Railroad Div. 4 Vol. 2	P. 44
11-1-33	Inactive Railroad Div.	P. 44
3-13-33	Bd. of Dir. Bank	Bk. 4713
6-1-49	Original Drawing	Bk. 9911
DATE	DESCRIPTION	INITIAL

RIGHT-OF-WAY AND TRACK MAP
FITCHBURG R. R. CO.
Operated by the
BOSTON AND MAINE R.R.
STATION 0+25.77 TO STATION 50+00
SCALE: 1" = 100 FT. JUNE 30, 1914.
Office of Valuation Engineer
Boston, Mass.

V.36-3
-1