Parcel No.	Customians No.	Kind of Instrument	Date of Instrument	Grantor	Grantee	Recorded Middlesex County S. D. Book	Page	Date	Remarks
1-7	F. 188	F. War.	Aug. 16. 1849	Francis Conant	F.R.R.Co.	568	148	Sept. 13. 1849	
1	" 8814	A. "	duplic. "	Daniel Whitney	"	579	263	Nov. 27. 1849	
1a	" 895	Receipt	Feb. 19. 1850	Daily Whitney	"			Not recorded	
1b	" 8914	F. War.	June. 9. 1849	Daniel Whitney	"	574	265	Nov. 27. 1849	
1c	C.C.B. 6-1	C. Decree	Sept. 3 "	F.R.R.Co.	Town of Stow.	County Clerk	Case #294		Deed for highway purposes
1d	" "	" "	" "	" "	F.R.R.Co.	" "	" "	" "	Right to cross Highway
1e	" "	" "	" "	Town of Stow	"	" "	" "	" "	Maynard Northerly
2	" "	" "	" "	" "	"	" "	" "	" "	Right to cross Highway
3	F. 185	F. War.	June 29 "	Benjamin Conant et al.	"	568	146	Sept. 13. 1849	
3A				F.R.R.Co.					
4	F. 185	F. War.	Aug. 16. 1849	Francis Conant	F.R.R.Co.	568	148	Sept. 13. 1849	
5	" 186	" "	June 29 "	Benjamin Conant et al	"	126	"	" "	
6	" 936	Quit.	Nov. 21 "	Jeffry Bridett	"	571	256	Nov. 27. "	
7	" 102	F. War.	June 23 "	Ezekiel S. Brown	"	568	150	Sept. 13. "	
8	" 101	Release.	Oct. 22. 1850	"	"	603	266	Jan. 23. 1851	
9	" 99	F. War.	May 29. 1849	Thomas H. Brooks	"	568	149	Sept. 13. 1849	
9	C.C.B. 6-1	C.C. Decree	Sept. 3 "	Town of Stow	"	County Clerk	Case #294		Right to cross Highway
10	F. 229	Quit.	Nov. 21 "	Asa D. Smith	"	574	263	Nov. 27. 1849	
11	C.C.B. 6-1	C.C. Decree	Sept. 3 "	Town of Stow	"	County Clerk	Case #294		Right to cross Highway
12	F. 551	F. War.	Nov. 27. 1850	Amory Maynard	"	603	265	Jan. 23. 1851	
13	" 98	Receipt	Aug. 2. 1849	Elias Hamlin Brooks	"			Not recorded	
"	" "	" "	" "	Mary Brooks	"			"	
14				F.R.R.Co.	Town of Maynard				
15	C.C.B. 6-1	C.C. Decree	Sept. 3. 1849	Town of Stow	F.R.R.Co.	County Clerk	Case #294		Deed for highway purposes
16	F. 99	S. War.	May 29 "	Thomas H. Brooks	"	568	147	Sept. 13. 1849	Right to cross Highway
17	4916	Release.	Nov. 17. 1904	D.V.H.R.R.	Middlesex County (Now in)	5270	599	Nov. 26. 1906	Relocation of Concord St.
11	C.C.B. 55-9	C.C. Decree	Jan. 2. 1912	"	Town of Maynard	County Comm.		1912	Case #655. Widening Acton St.
18	9241	Taking.	June 5. 1947	B. & M.R.R.	Town of Maynard				Perm. Easement for 8" Sewer Line.

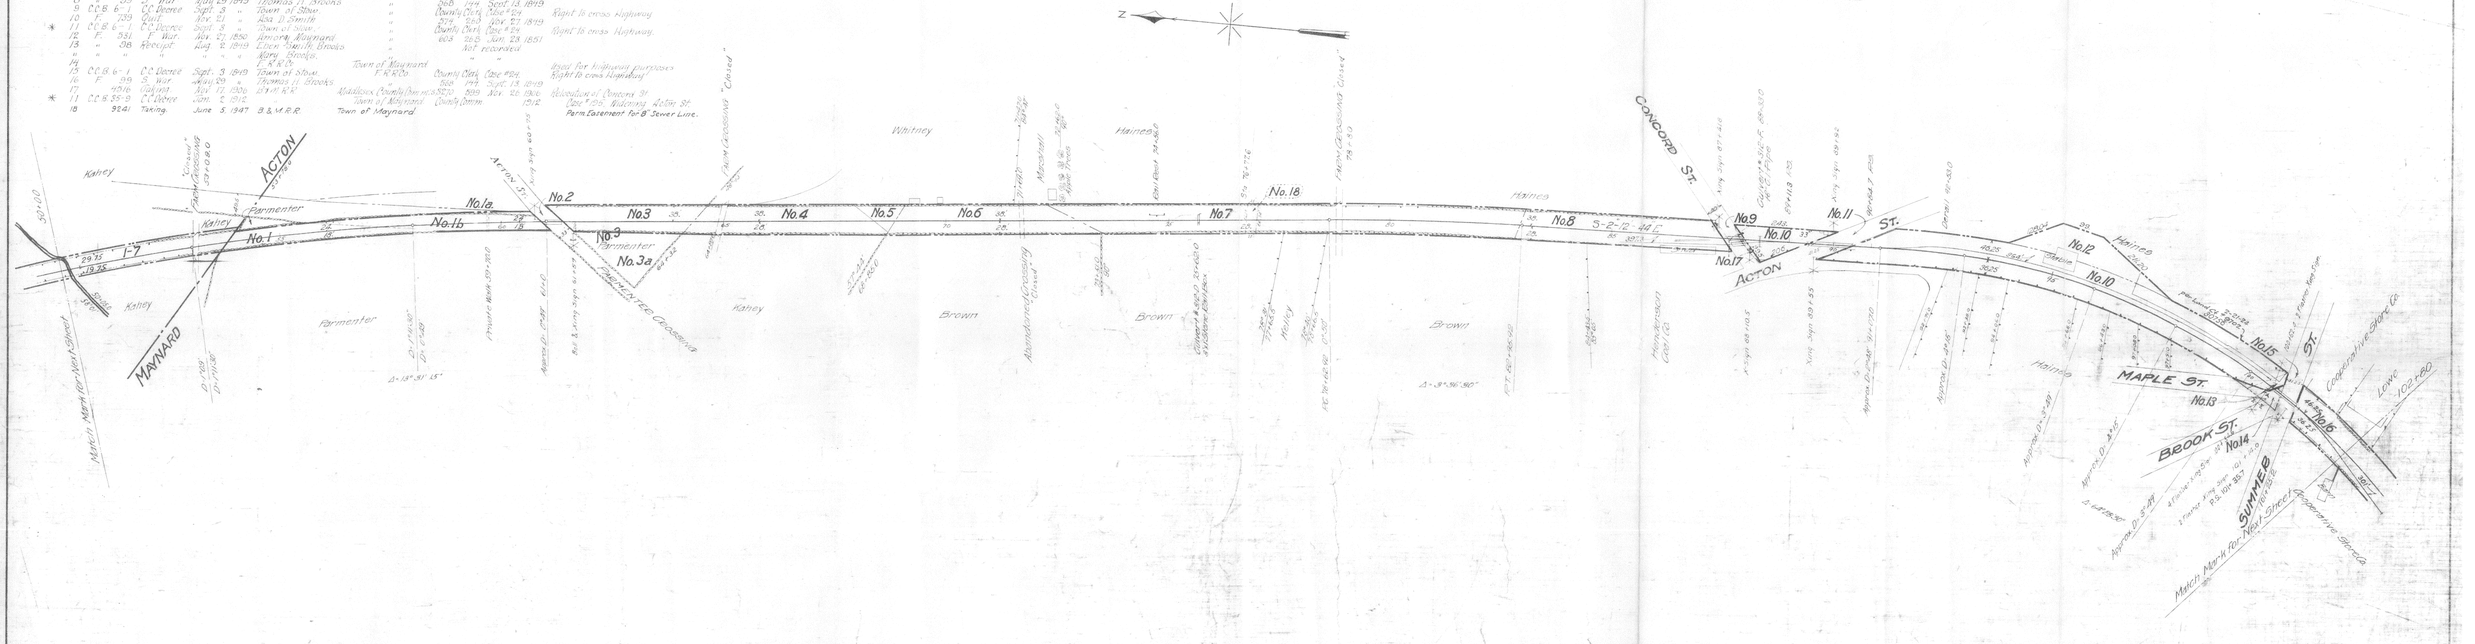

REVISED TO	
PHYSICAL FEATURES	LAND LINES
July 1912	

6-13-49 General Revision — PLAN
DATE DESCRIPTION — NO.

Sheet No. 2 of Thirteensheets of Fitchburg R.R. Co. Fitchburg Division Marlboro Branch from survey station 50+00 to survey station 102+80.

H.V. Bostwick
Valuation Engineer

RIGHT-OF-WAY AND TRACK MAP
FITCHBURG R. R. Co.
Operated by the
BOSTON AND MAINE R.R.
STATION 50+00 TO STATION 102+80
SCALE: 1IN.=100 FT. JUNE 30, 1914.
Office of Valuation Engineer
Boston, Mass.

V.136-3
2