RESERVED FOR REGISTRY USE

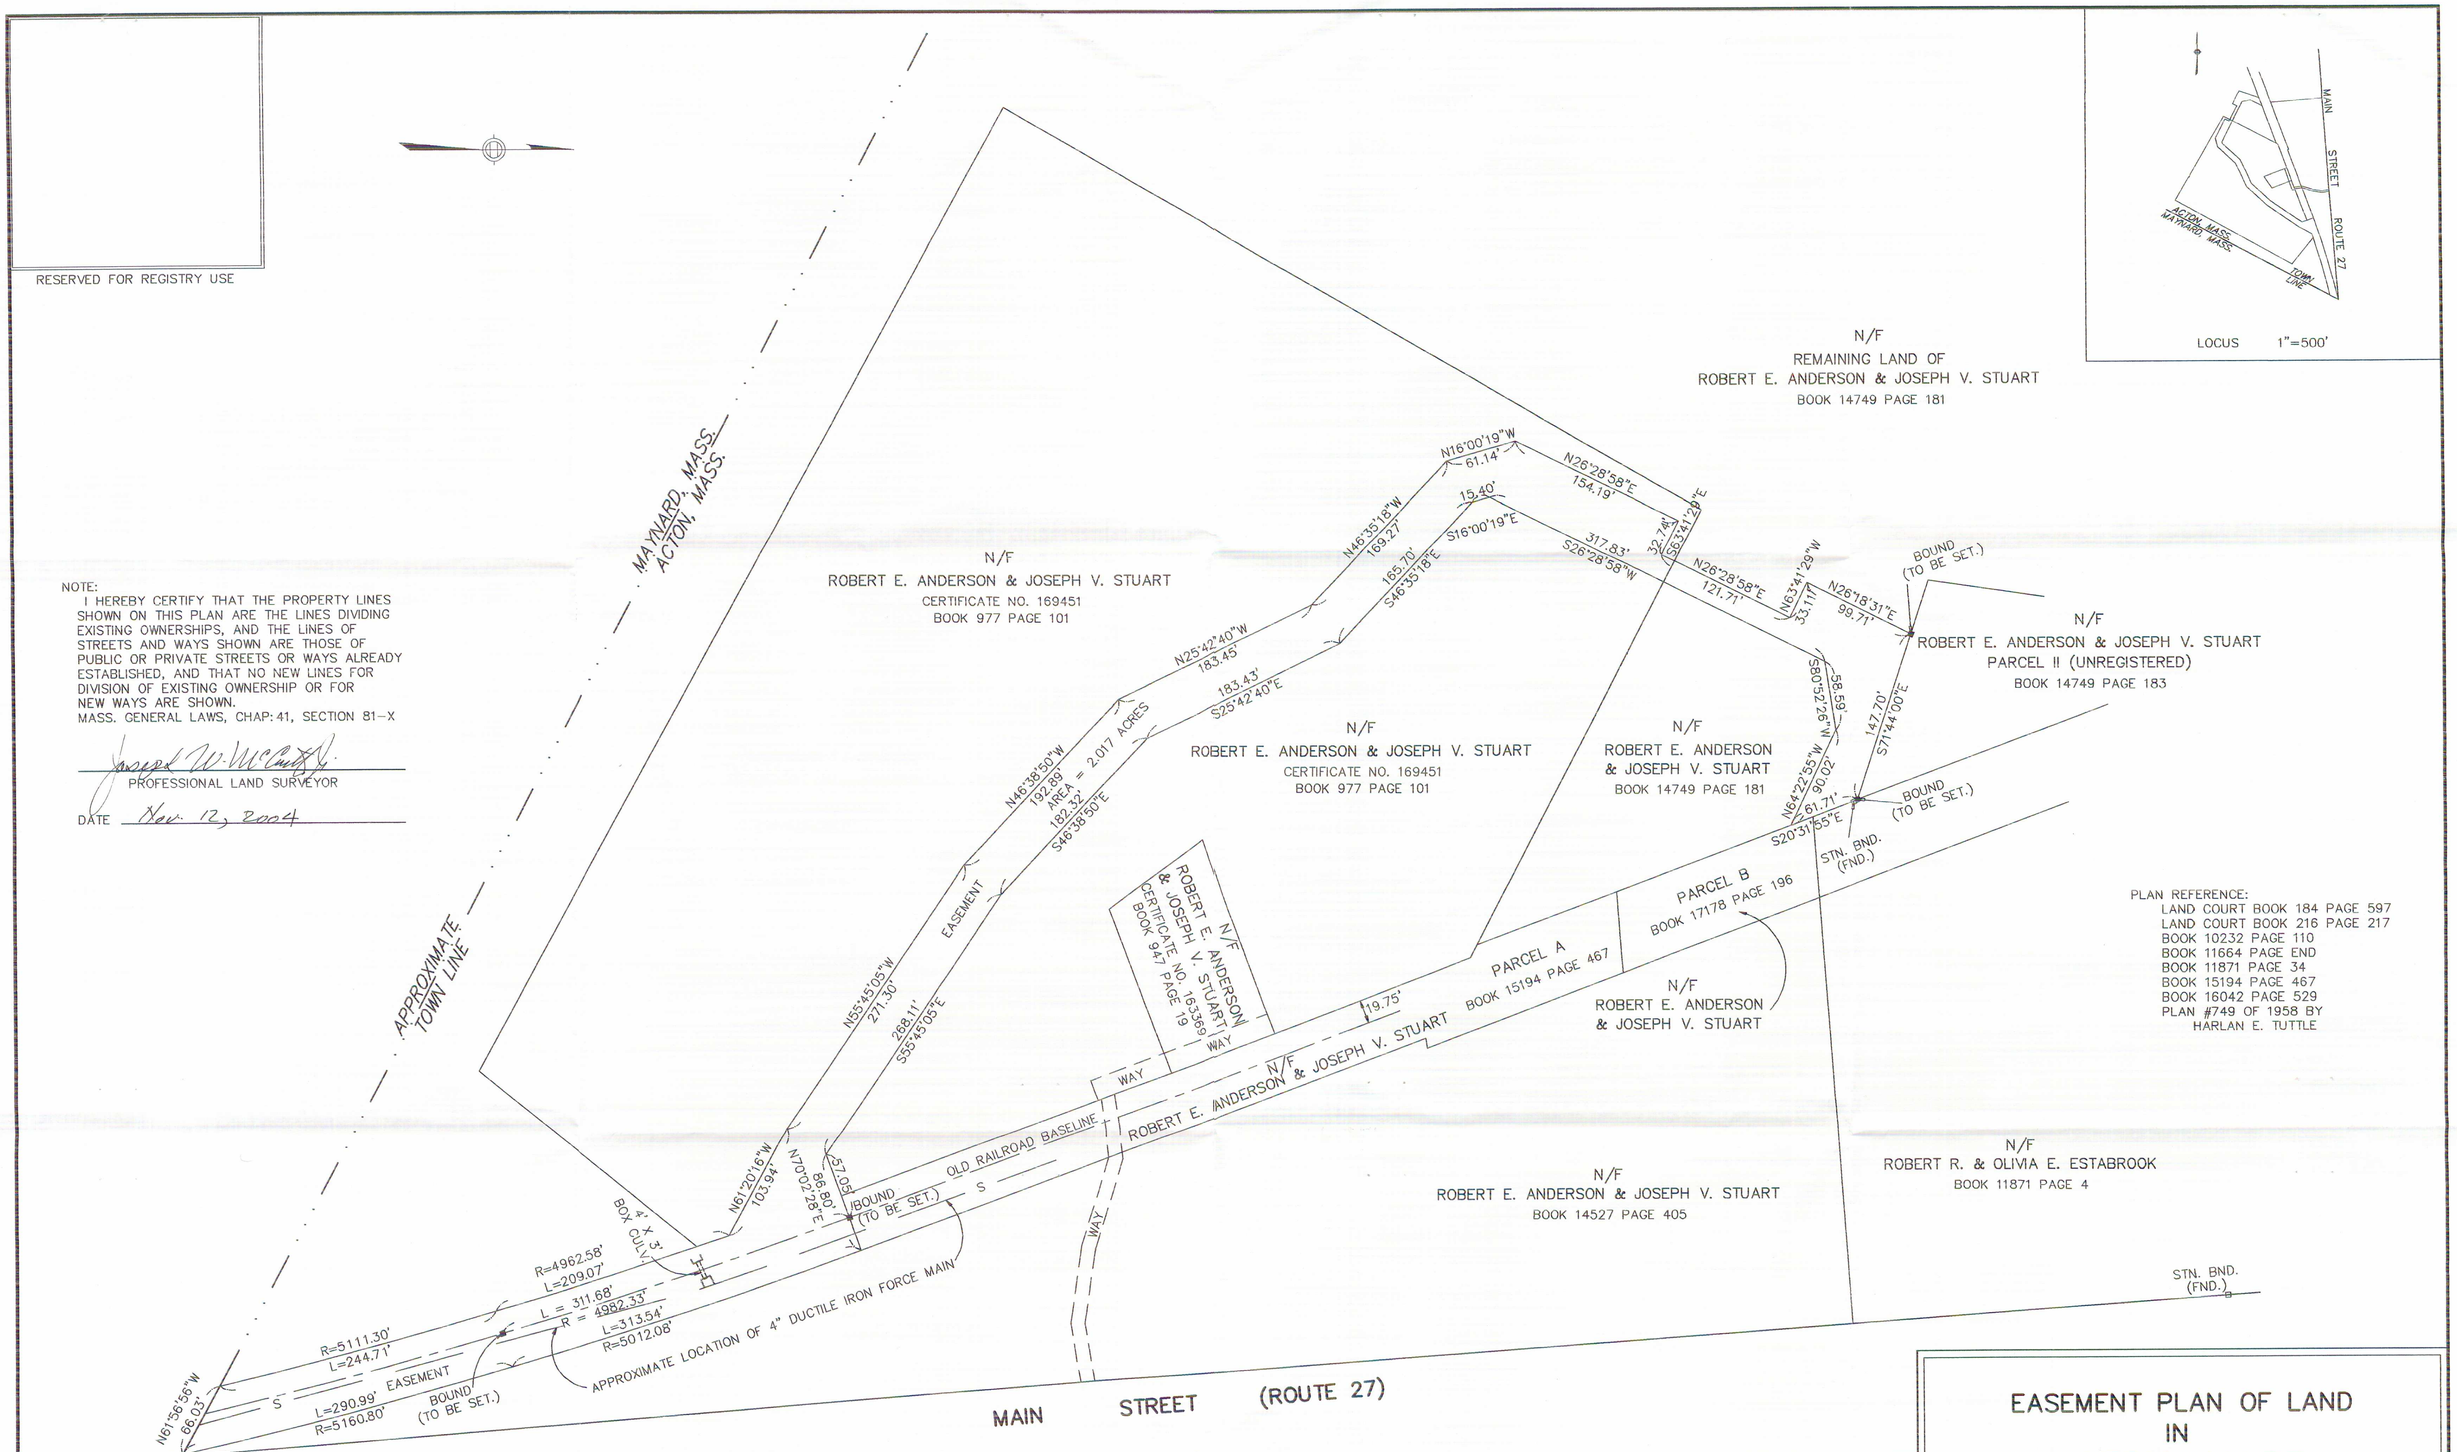

NOTE:
I HEREBY CERTIFY THAT THE PROPERTY LINES SHOWN ON THIS PLAN ARE THE LINES DIVIDING EXISTING OWNERSHIPS, AND THE LINES OF STREETS AND WAYS SHOWN ARE THOSE OF PUBLIC OR PRIVATE STREETS OR WAYS ALREADY ESTABLISHED, AND THAT NO NEW LINES FOR DIVISION OF EXISTING OWNERSHIP OR FOR NEW WAYS ARE SHOWN.
MASS. GENERAL LAWS, CHAP: 41, SECTION 81-X

PROFESSIONAL LAND SURVEYOR

DATE Nov. 12, 2004

PLAN REFERENCE:
LAND COURT BOOK 184 PAGE 597
LAND COURT BOOK 216 PAGE 217
BOOK 10232 PAGE 110
BOOK 11664 PAGE END
BOOK 11871 PAGE 34
BOOK 15194 PAGE 467
BOOK 16042 PAGE 529
PLAN #749 OF 1958 BY
HARLAN E. TUTTLE

PREPARED FOR
TOWN OF ACTON

Computed by :
Drawn by :
Checked by :
04-030

NOTE:
I CERTIFY THAT THIS PLAN CONFORMS TO THE RULES AND REGULATIONS OF THE REGISTER OF DEEDS, MIDDLESEX COUNTY.

PROFESSIONAL LAND SURVEYOR

COMMONWEALTH OF MASSACHUSETTS
JOSEPH W. McCARTHY, JR.
No. 33940
REGISTERED PROFESSIONAL LAND SURVEYOR

EASEMENT PLAN OF LAND IN ACTON, MASS.

SCALE : 1" = 60' NOV. 12, 2004

JOSEPH W. McCARTHY Jr. P.L.S.
WALPOLE, MASSACHUSETTS