NOTES:

1. ALL DISTURBED AREAS SHALL BE LOAMED AND SEEDED.
2. ALL UNDERGROUND UTILITIES SHOWN HERE WERE COMPILED ACCORDING TO AVAILABLE RECORD PLANS FROM VARIOUS UTILITY COMPANIES AND PUBLIC AGENCIES AND ARE APPROXIMATE ONLY. ACTUAL LOCATIONS MUST BE DETERMINED IN THE FIELD BEFORE DESIGNING, EXCAVATING, BLASTING, INSTALLING, BACKFILLING, GRADING, PAVEMENT RESTORATION OR REPAIRING. ALL UTILITY COMPANIES, PUBLIC AND PRIVATE, MUST BE CONTACTED INCLUDING THOSE IN CONTROL OF UTILITIES NOT SHOWN ON THIS PLAN. SEE CHAPTER 370., ACTS OF 1963 MASS. WE ASSUME NO RESPONSIBILITY FOR DAMAGES INCURRED AS A RESULT OF UTILITIES OMITTED OR INACCURATELY SHOWN. BEFORE PLANNING FUTURE CONNECTIONS, THE APPROPRIATE PUBLIC UTILITY ENGINEERING DEPARTMENT MUST BE CONSULTED. DIG SAFE TELE. NO. 1-888-344-7233.

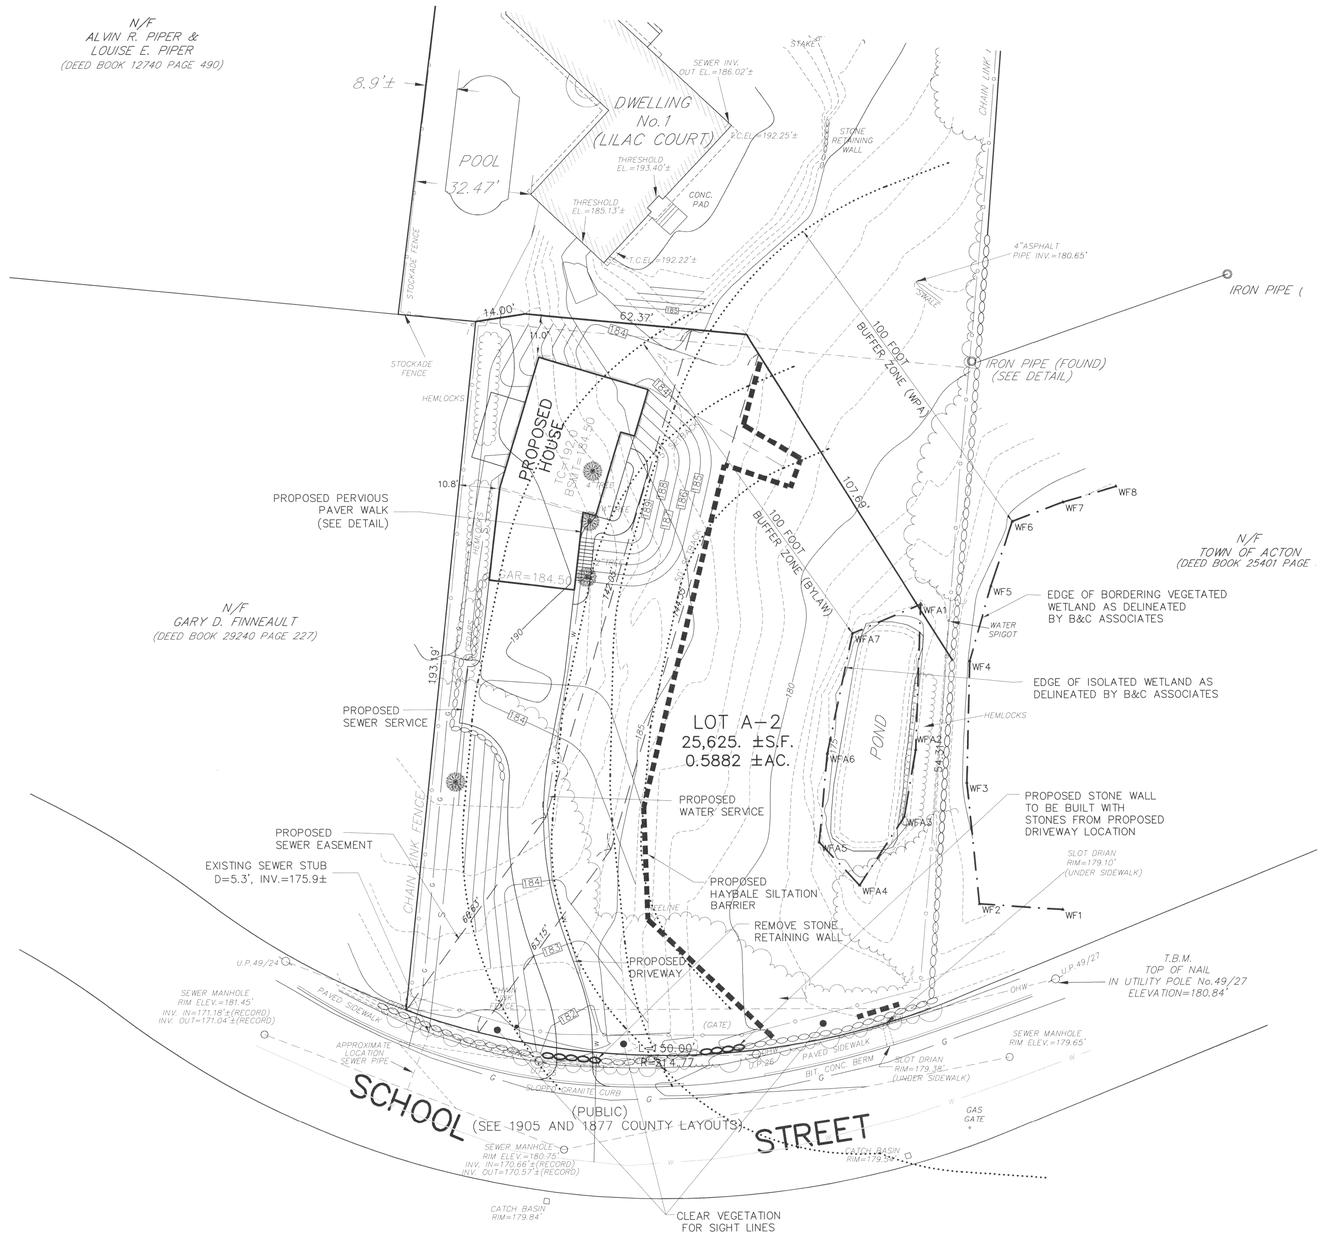

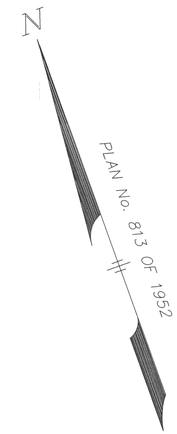

RECORD OWNER:
HERBERT F. SAWYER &
LA VERLA V. SAWYER
1 LILAC COURT
ACTON, MASSACHUSETTS

ZONING DISTRICT:
R-2 (RESIDENCE 2)
GROUNDWATER PROTECTION DISTRICT
ZONE 4

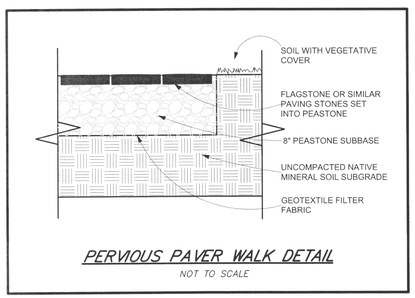

PERVIOUS PAVER WALK DETAIL
NOT TO SCALE

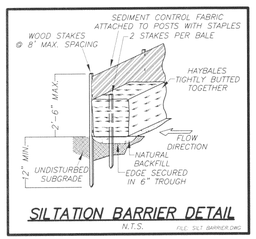

SILTATION BARRIER DETAIL
N.T.S. FILE: SLT. BARRIER.DWG

WETLAND PERMITTING PLAN
IN
ACTON, MASSACHUSETTS
(MIDDLESEX COUNTY)

FOR: STEVENS
SCALE: 1"=20' MARCH 29, 2013
REV.: AUGUST 29, 2013 (HOUSE BOX)

STAMSKI AND MCNARY, INC.
1000 MAIN STREET ACTON, MASSACHUSETTS
ENGINEERING - PLANNING - SURVEYING

0 10 20 40 60 80 FT

(4466B-WPP.dwg) SCHOOL STREET SM-4466B

COMMONWEALTH OF MASSACHUSETTS
GEORGE
DIMAKARAKOS
CIVIL
No. 41281
REGISTERED
PROFESSIONAL ENGINEER