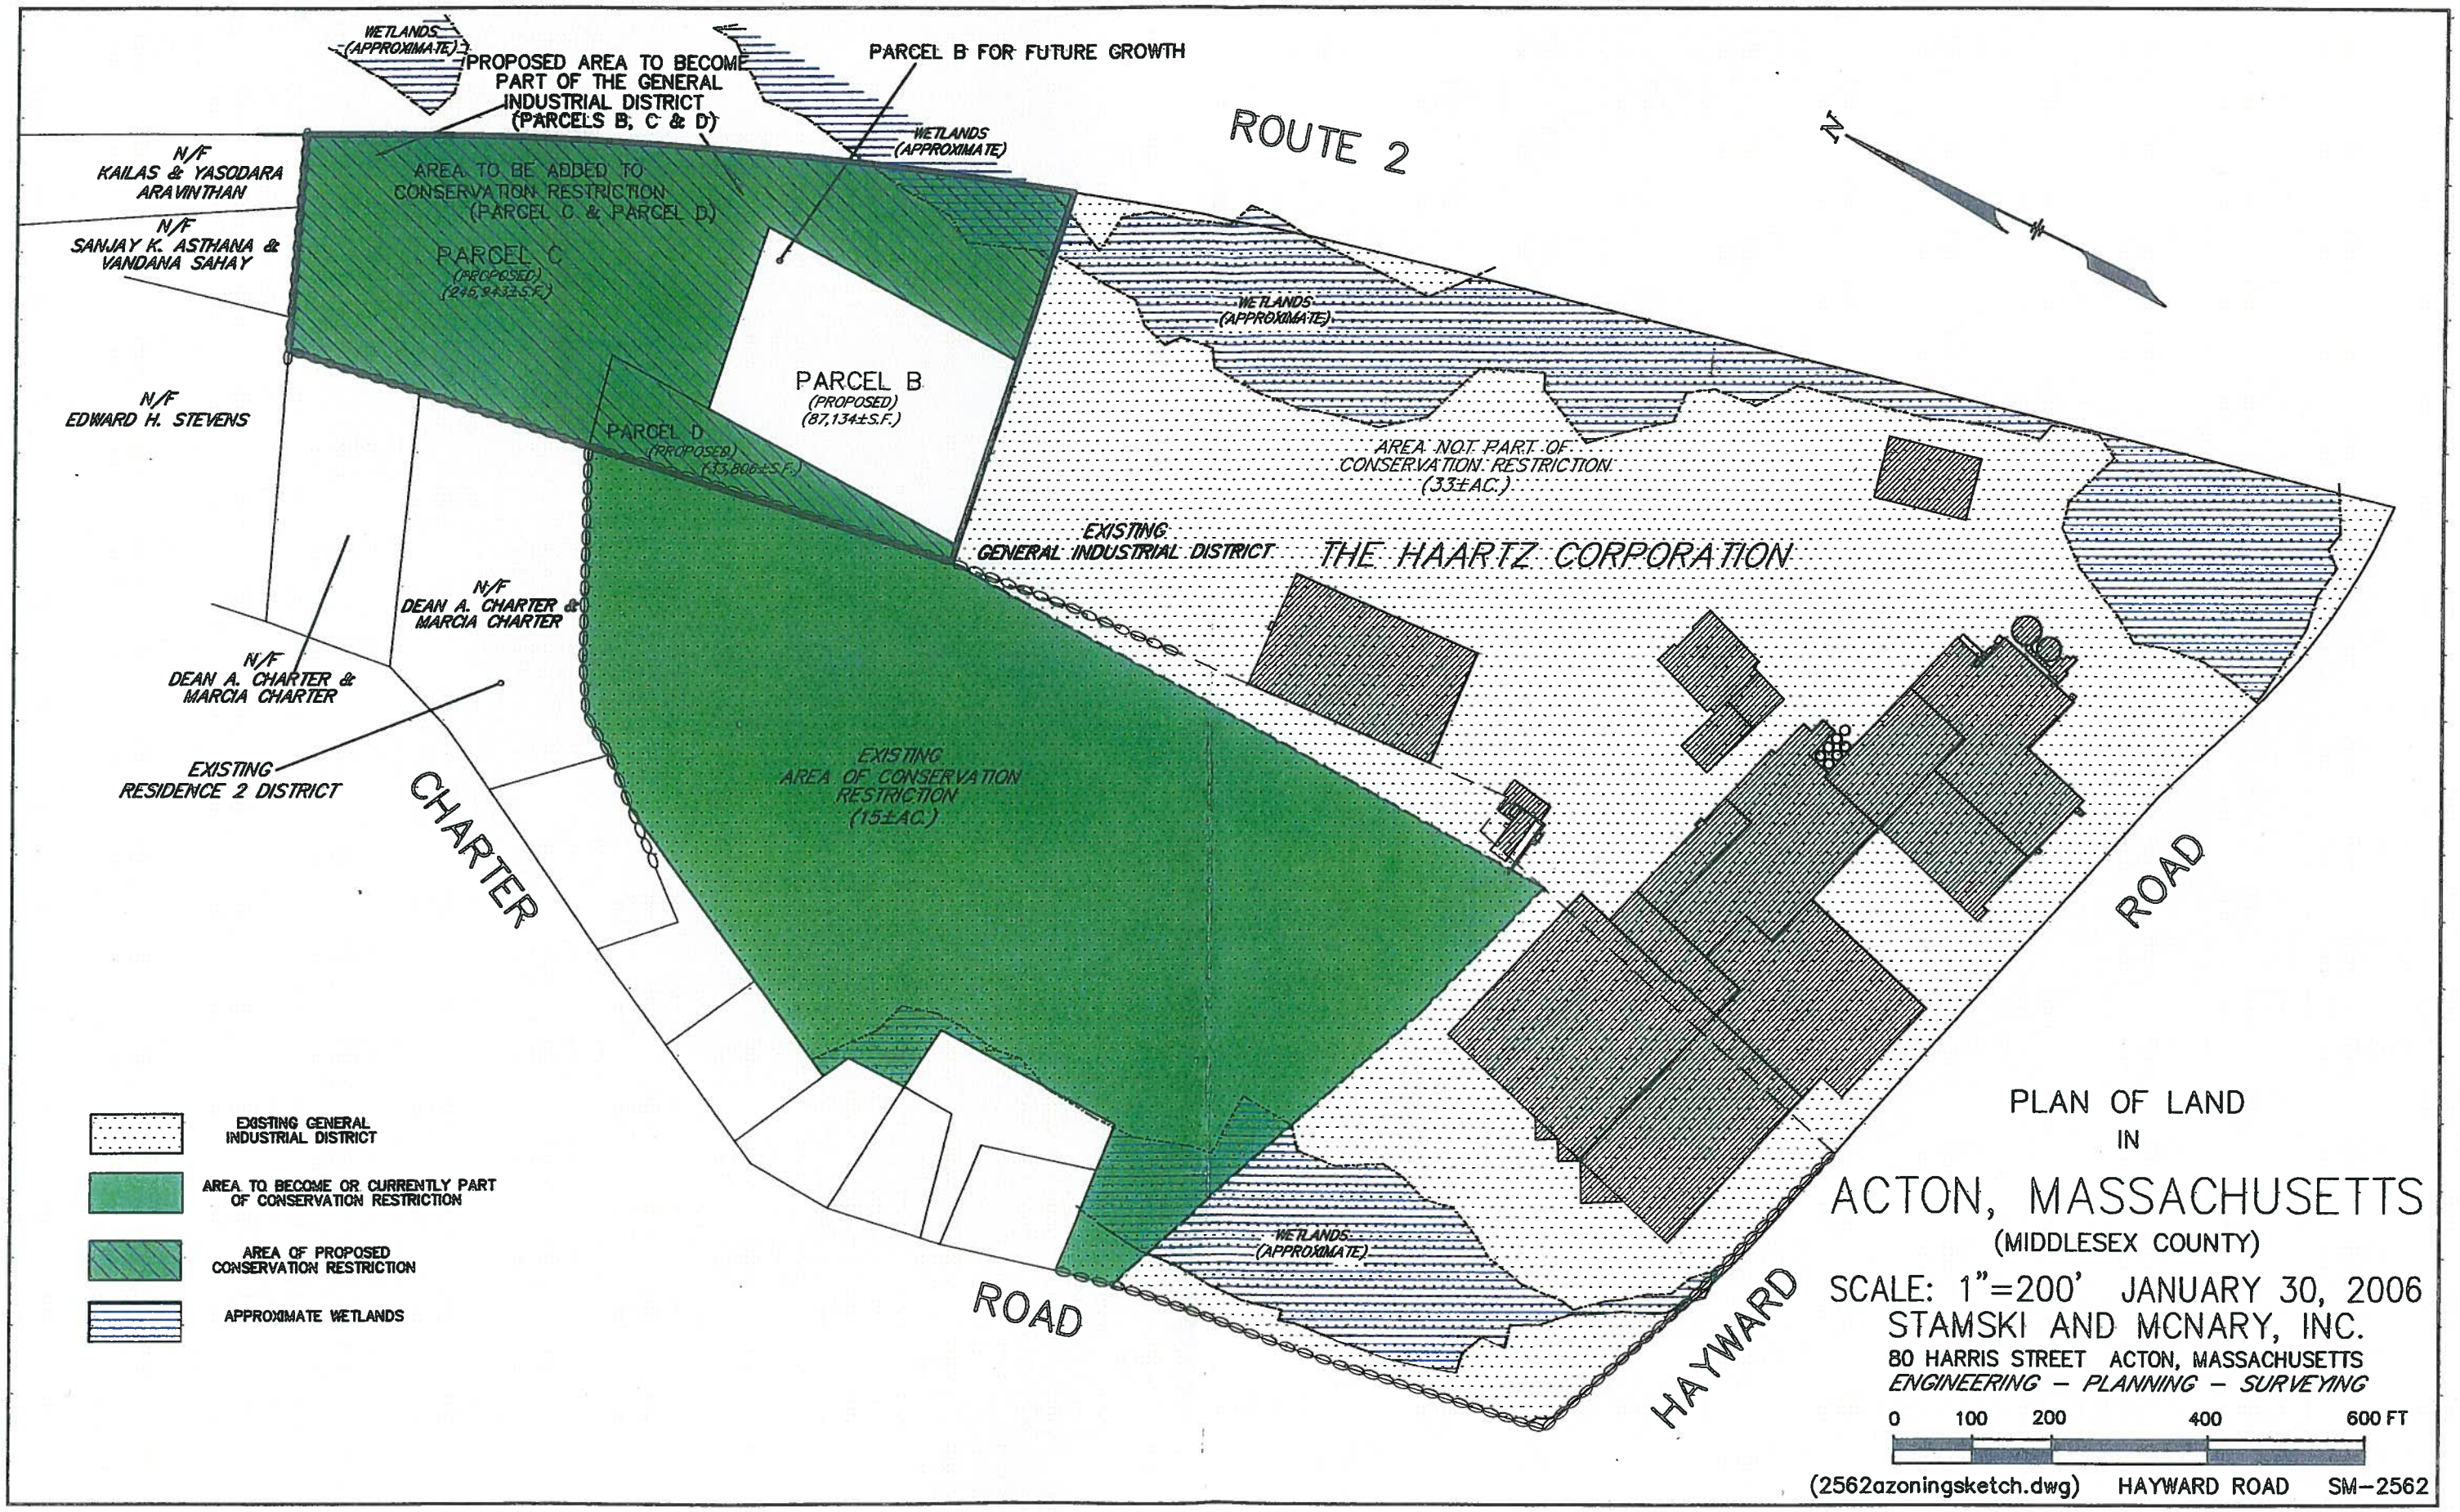
WETLANDS (APPROXIMATE)
PROPOSED AREA TO BECOME PART OF THE GENERAL INDUSTRIAL DISTRICT (PARCELS B, C & D)
PARCEL B FOR FUTURE GROWTH
WETLANDS (APPROXIMATE)
ROUTE 2
N
N/F KAILAS & YASODARA ARAVINTHAN
N/F SANJAY K. ASTHANA & VANDANA SAHAY
AREA TO BE ADDED TO CONSERVATION RESTRICTION (PARCEL C & PARCEL D)
PARCEL C (PROPOSED) (246,943±S.F.)
PARCEL B (PROPOSED) (87,134±S.F.)
WETLANDS (APPROXIMATE)
N/F EDWARD H. STEVENS
PARCEL D (PROPOSED) (33,800±S.F.)
AREA NOT PART OF CONSERVATION RESTRICTION (33±AC.)
EXISTING GENERAL INDUSTRIAL DISTRICT
THE HAARTZ CORPORATION
N/F DEAN A. CHARTER & MARCIA CHARTER
N/F DEAN A. CHARTER & MARCIA CHARTER
EXISTING RESIDENCE 2 DISTRICT
EXISTING AREA OF CONSERVATION RESTRICTION (15±AC.)
CHARTER
ROAD
EXISTING GENERAL INDUSTRIAL DISTRICT
AREA TO BECOME OR CURRENTLY PART OF CONSERVATION RESTRICTION
AREA OF PROPOSED CONSERVATION RESTRICTION
APPROXIMATE WETLANDS
WETLANDS (APPROXIMATE)
ROAD
HAYWARD
PLAN OF LAND
IN
ACTON, MASSACHUSETTS
(MIDDLESEX COUNTY)
SCALE: 1"=200' JANUARY 30, 2006
STAMSKI AND MCNARY, INC.
80 HARRIS STREET ACTON, MASSACHUSETTS
ENGINEERING – PLANNING – SURVEYING
0 100 200 400 600 FT
(2562azoningsketch.dwg) HAYWARD ROAD SM-2562