Wo

as

an

Su

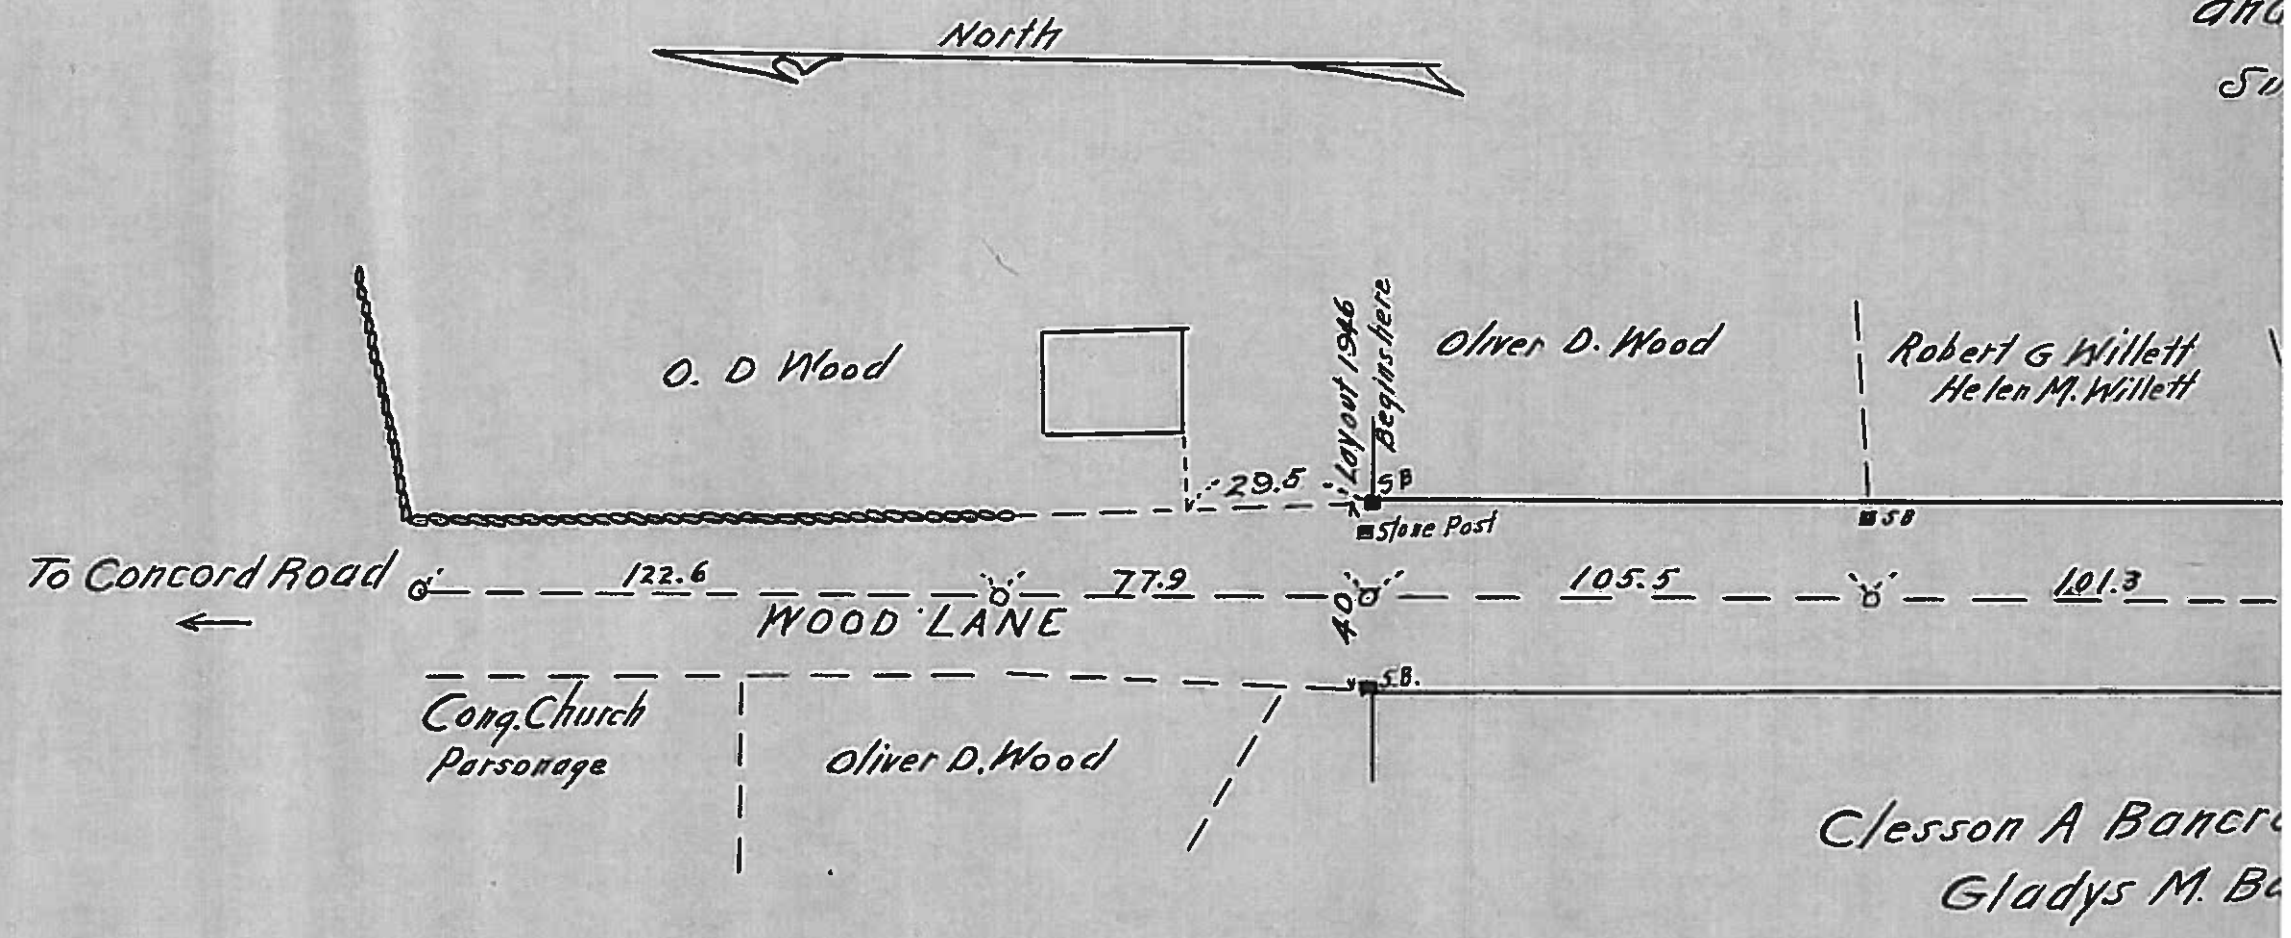
North
O. D Wood
29.5
Layout 1946
Begins here
S B
Stone Post
Oliver D. Wood
Robert G Willett
Helen M. Willett
S B
To Concord Road
122.6
77.9
40
105.5
101.3
WOOD LANE
S.B.
Cong. Church
Parsonage
Oliver D. Wood
Clesson A Banc
Gladys M. Ba

Wood Lane Extension
in Acton
as laid out by the Selectmen Nov. 6 1946.
and accepted by the Town Dec. 9. 1946.
Surveyed by Harlan E. Tuttle Oct 19 1946
Scale 40 feet = 1 inch

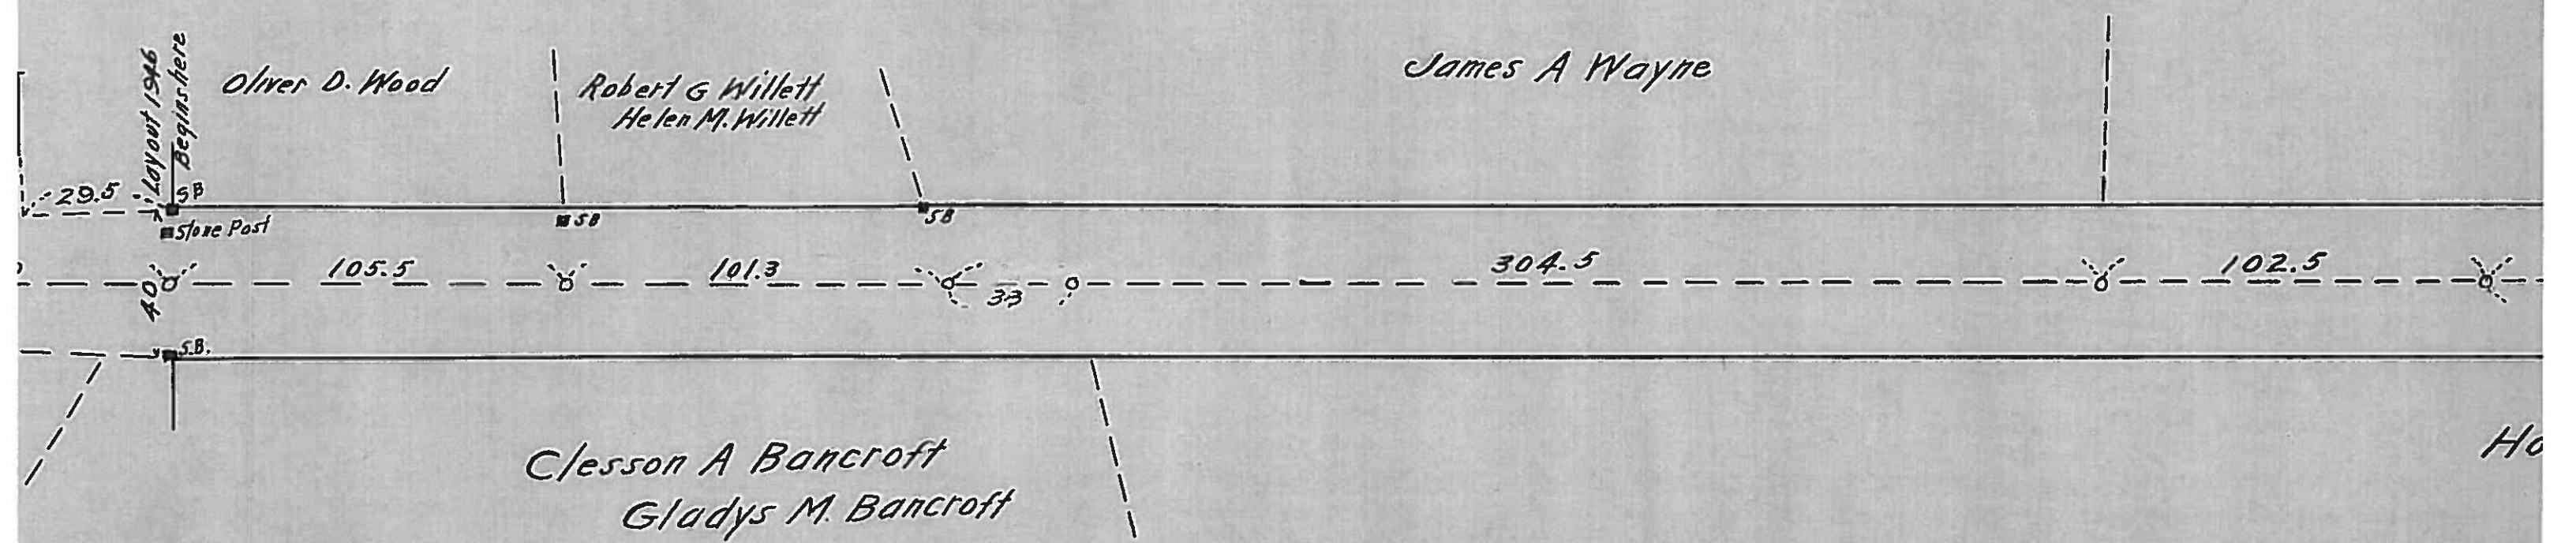

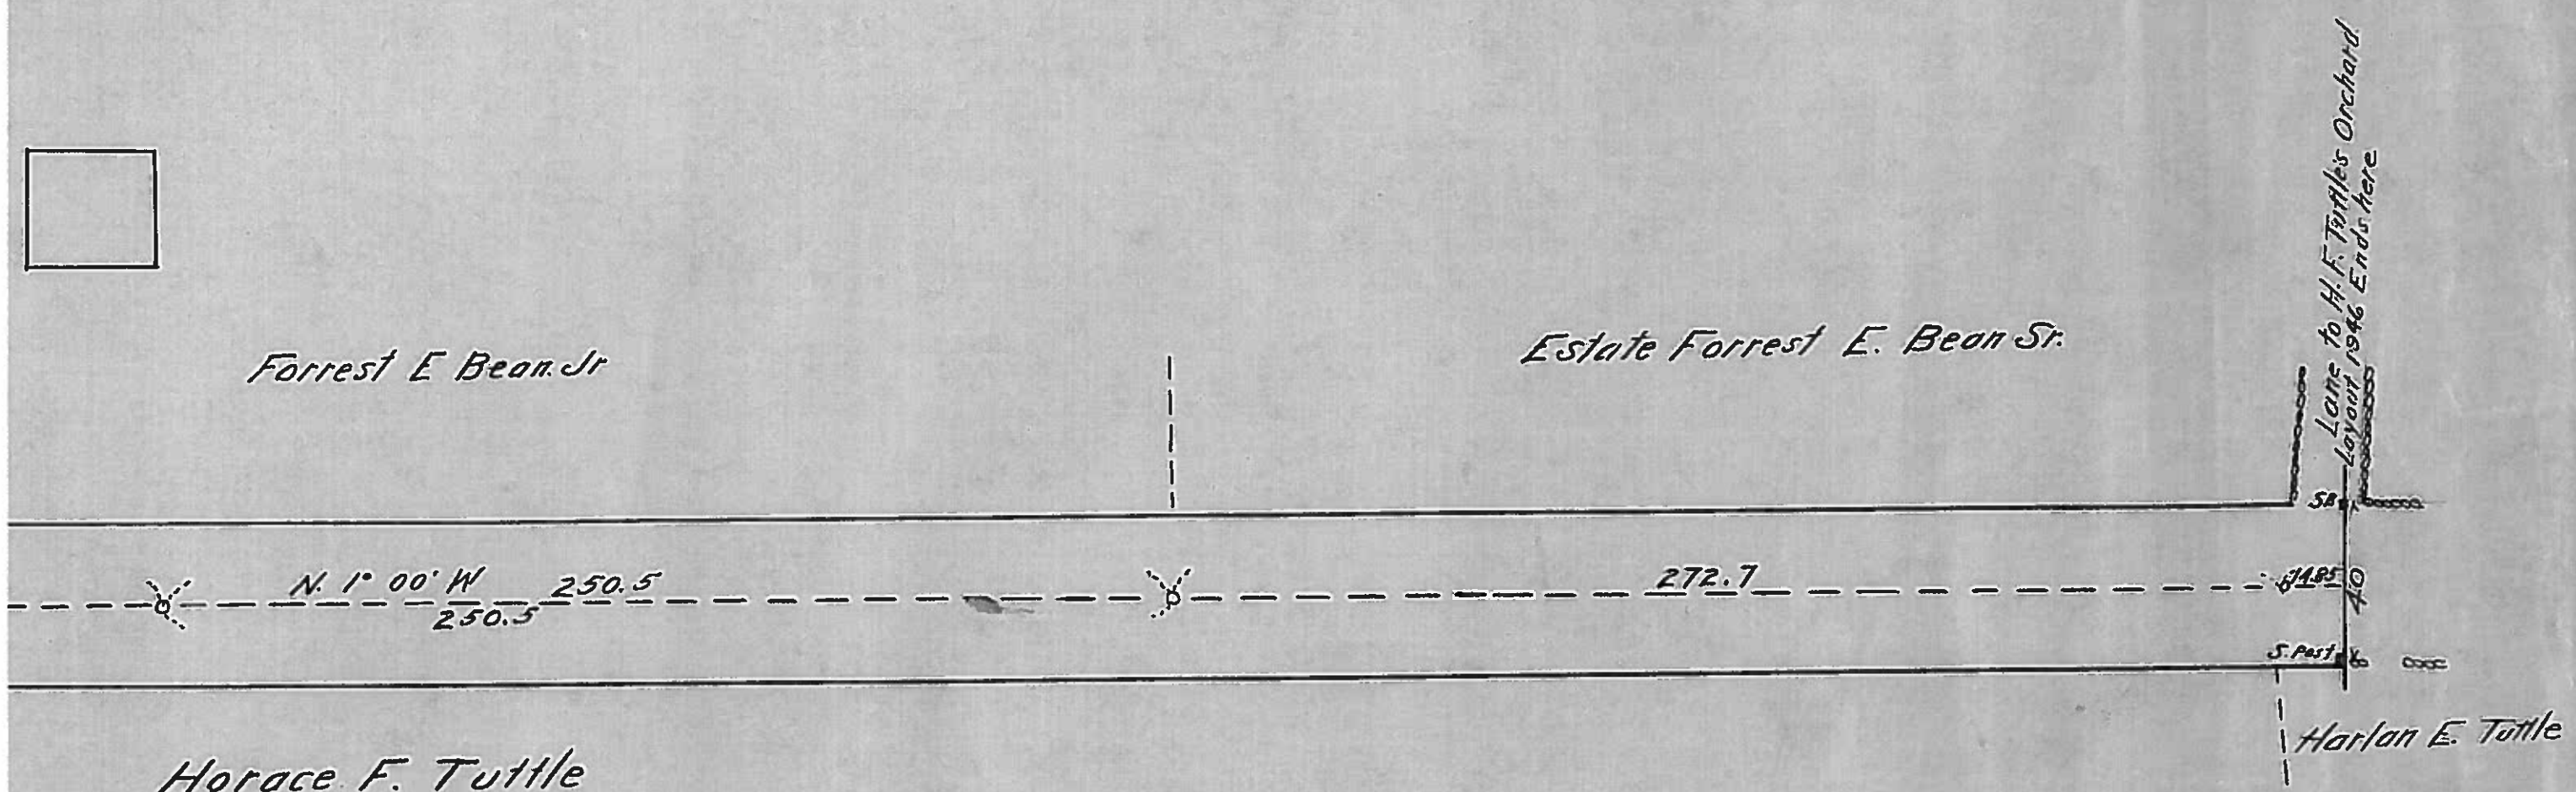
Forrest E Bean Jr
Estate Forrest E. Bean Sr.
Lane to H. F. Tuttles Orchard
Layout 1946 Ends here
N. 1° 00' W
250.5
250.5
272.7
SB
14.85
40
S. Post
Harlan E. Tuttle
Horace F. Tuttle

5011