TYPICAL DRIVEWAY APPROACH SECTION

(When meeting the edge of the Traveled Way)

VARIANCES MAY BE GRANTED

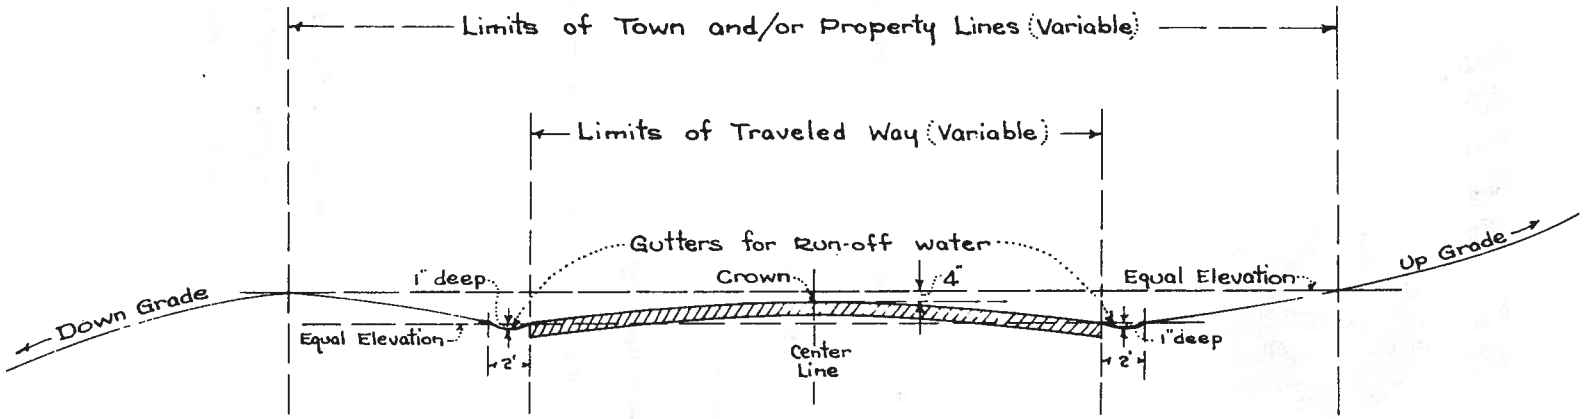

Abstract of Town By-Laws adopted March 8, 1926

SECTION 2

Article 7. No person shall break or dig up the ground in any street for any purpose whatever or set or place any fence, post, tree, or edgestone, or alter or change the position or direction of any fence, post, tree, or edgestone, or swing any door or gate, in, upon, or over, or change the grade or width of any public way without written license of the Selectmen, which shall prescribe the limitations or restrictions of such license.

SUCH LICENCES MAY BE OBTAINED AT THE TOWN HALL ON PAYMENT OF A FEE OF $1.00.

When meeting the edge of the present traveled way of a street with driveways, walks etc. the construction of the same should be as shown above. This type of construction permits the storm water run-off to be contained within the limits of the street and to run properly in the gutters. It also eliminates damage to driveways, walks etc. during the clearing and plowing necessary for maintenance. Driveways not installed properly shall be corrected by the Highway Department at the expense of the owner.

TOWN OF ACTON, MASS.

Revised - Aug. 1958

1956

(Not to scale)