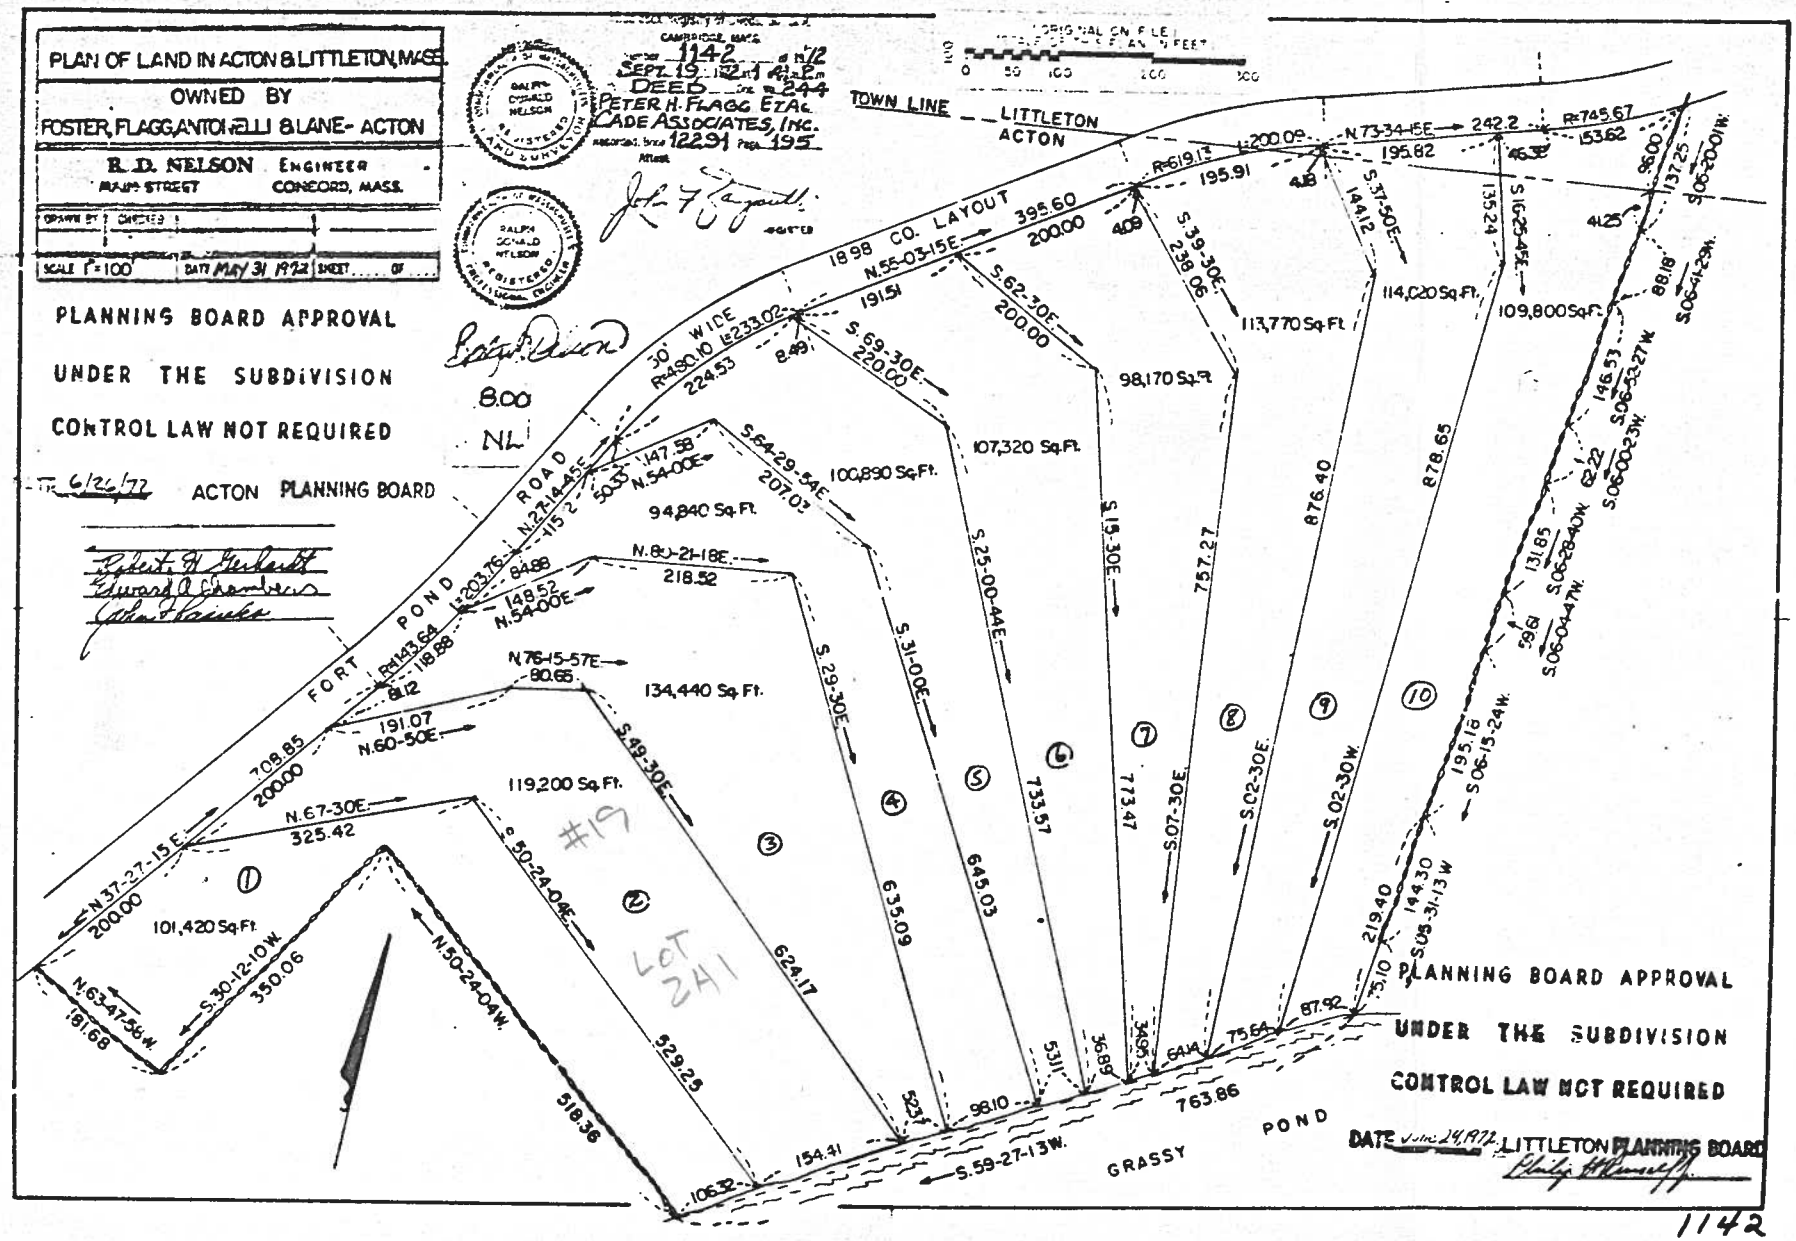
PLAN OF LAND IN ACTON & LITTLETON, MASS.
OWNED BY
FOSTER, FLAGG, ANTONELLI & LANE - ACTON
R. D. NELSON ENGINEER
MAIN STREET CONCORD, MASS.
SCALE 1"=100'
DATE MAY 31 1972
PLANNING BOARD APPROVAL
UNDER THE SUBDIVISION
CONTROL LAW NOT REQUIRED
6/26/72 ACTON PLANNING BOARD
CAMBRIDGE, MASS.
1142
SEPT. 19 1972
DEED
PETER H. FLAGG ET AL
CADE ASSOCIATES, INC.
122.91 195
ORIGINAL ON FILE
TOWN LINE
LITTLETON
ACTON
FORT POND ROAD
30' WIDE
1898 CO. LAYOUT
GRASSY POND
#19
LOT 241
PLANNING BOARD APPROVAL
UNDER THE SUBDIVISION
CONTROL LAW NOT REQUIRED
DATE June 24, 1972 LITTLETON PLANNING BOARD
1142