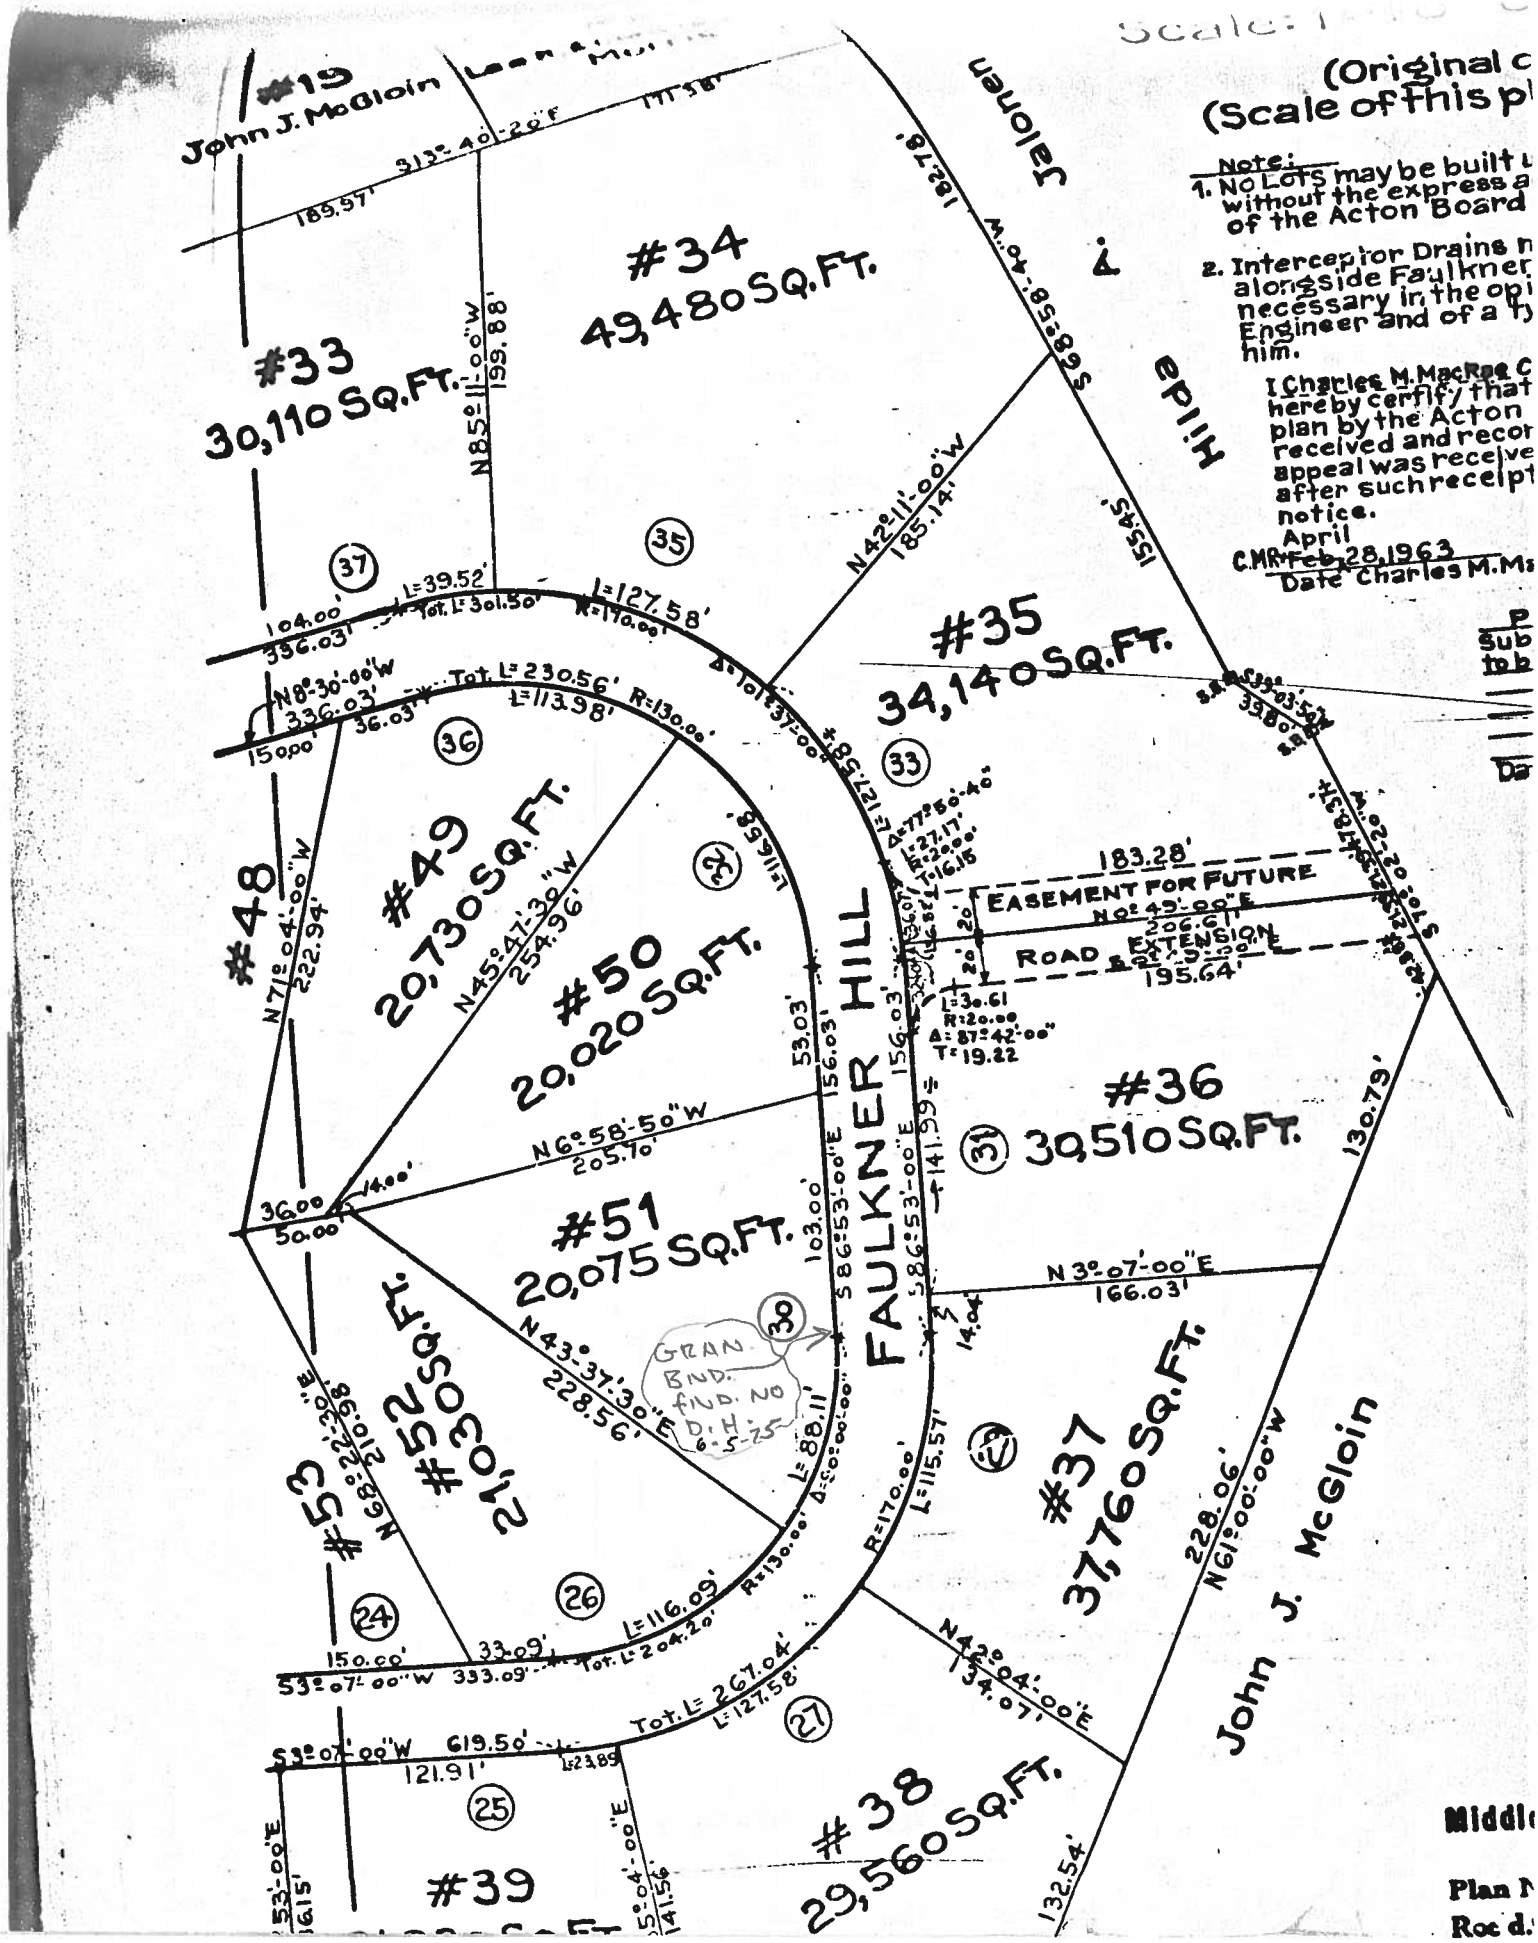

(Original c
(Scale of this pl
Note:
1. No Lots may be built u
without the express a
of the Acton Board
2. Interceptor Drains n
alongside Faulkner
necessary in the opi
Engineer and of a ty
him.
I Charles M. MacRae C
hereby certify that
plan by the Acton
received and recor
appeal was receive
after such receipt
notice.
April
C.M.R. Feb. 28, 1963
Date Charles M. Ma
#19
John J. McGloin
#33
30,110 SQ.FT.
#34
49,480 SQ.FT.
#35
34,140 SQ.FT.
#36
30,510 SQ.FT.
#37
37,760 SQ.FT.
#38
29,560 SQ.FT.
#39
#48
#49
20,730 SQ.FT.
#50
20,020 SQ.FT.
#51
20,075 SQ.FT.
#52
21,030 SQ.FT.
#53
FAULKNER HILL
Hilda A. Jalonen
John J. McGloin
EASEMENT FOR FUTURE
ROAD EXTENSION
GRAN. BND. FND. NO D.H. 6-5-75
Middl
Plan N
Roc d.