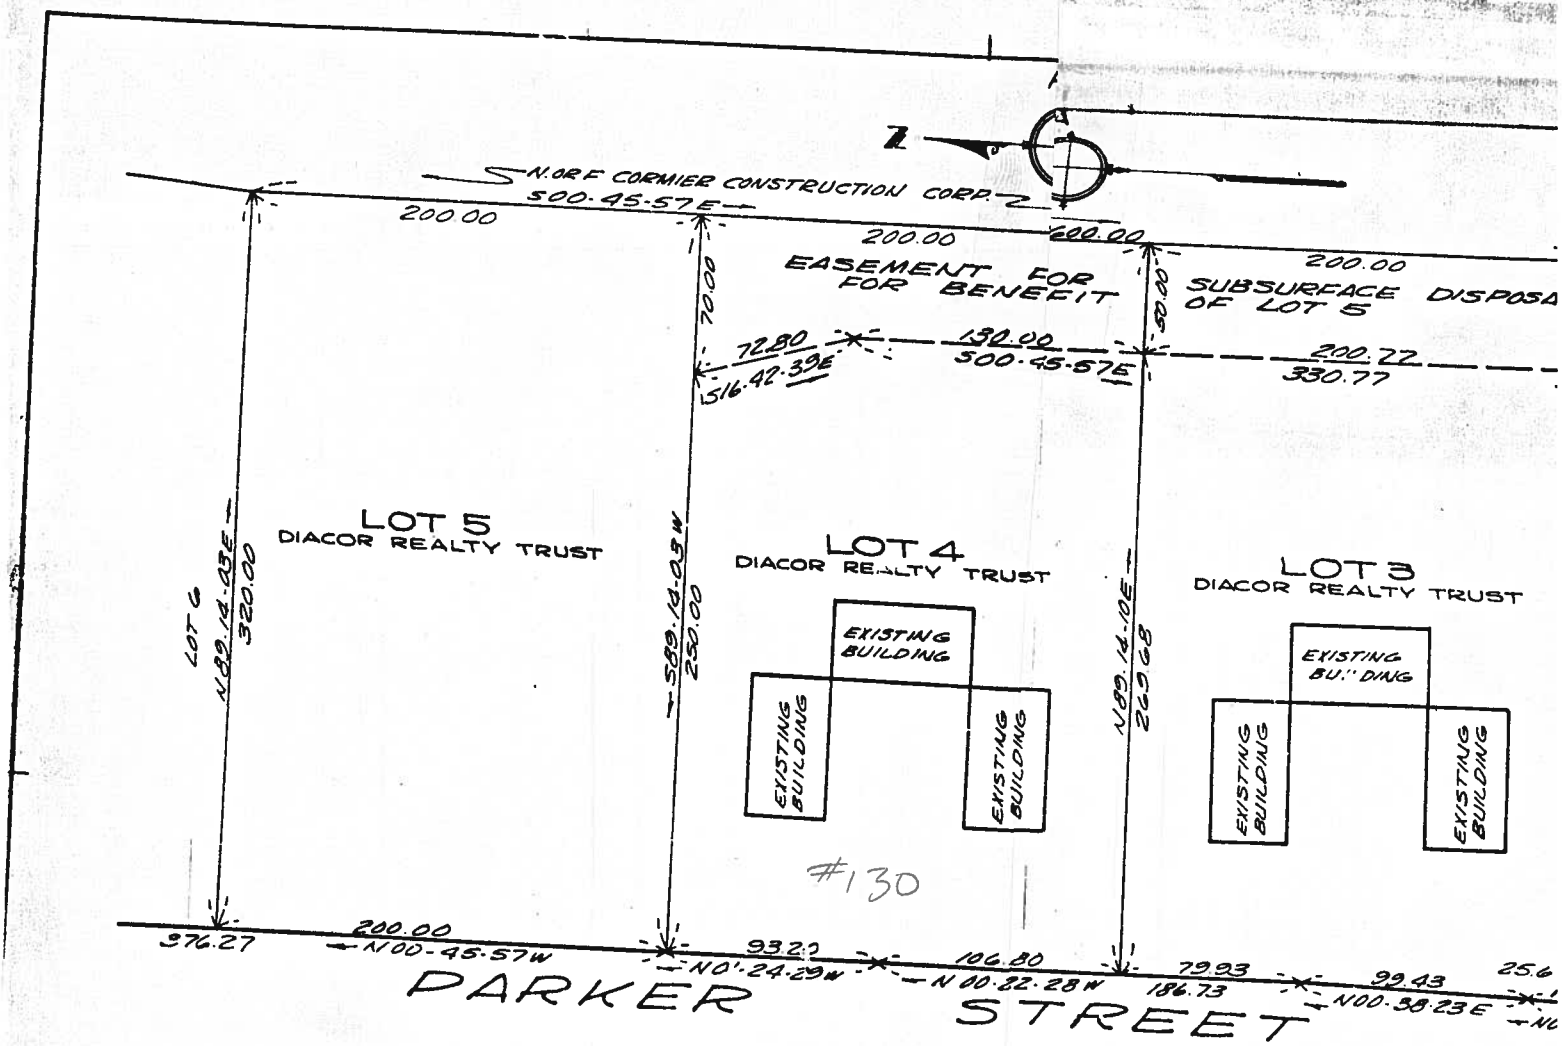

"I HEREBY CERTIFY THAT THE PROPERTY LINES SHOWN ARE THE LINES DIVIDING EXISTING OWNERSHIP, AND THE LINE OF THE STREET SHOWN IS THAT OF A PUBLIC STREET ALREADY ESTABLISHED, AND THAT NO NEW LINES FOR DIVISION OF EXISTING OWNERSHIP OR FOR NEW WAYS ARE SHOWN." (SEE CH. 41 SECT 81X GEN. LAWS)
DATE: OCTOBER 22, 1970

JOHN E. DUNPHY JR., R.L.S.

ORIGINAL ON FILE
(SCALE OF THIS PLAN IN FEET)

PLAN

ACTON

SHOWING EASEM
DISPOSAL FOR E

SCALE: 1 INCH = 40 F

ACTON SURVEY &
277 CENTRAL S

SEE PLAN BY JOSEPH SELWYN R.L.S. RECORDED IN MIDDLESEX SOUTH DISTRICT REGISTRY OF DEEDS IN 300K 11589 PAGE 425

PLAN NUMBER 87(B of 2) OF 1971
RECORDED BOOK 11950 - PAGE 56

A