PLAN OF LAND IN ACTON, MASS.

OWNED BY JAMES F. & GAIL A. DUFFY

R. D. NELSON, CIVIL ENGINEERS

144 SUDBURY RD. CONCORD, MASS.

SCALE 1"=40' SEPT. 13, 1973

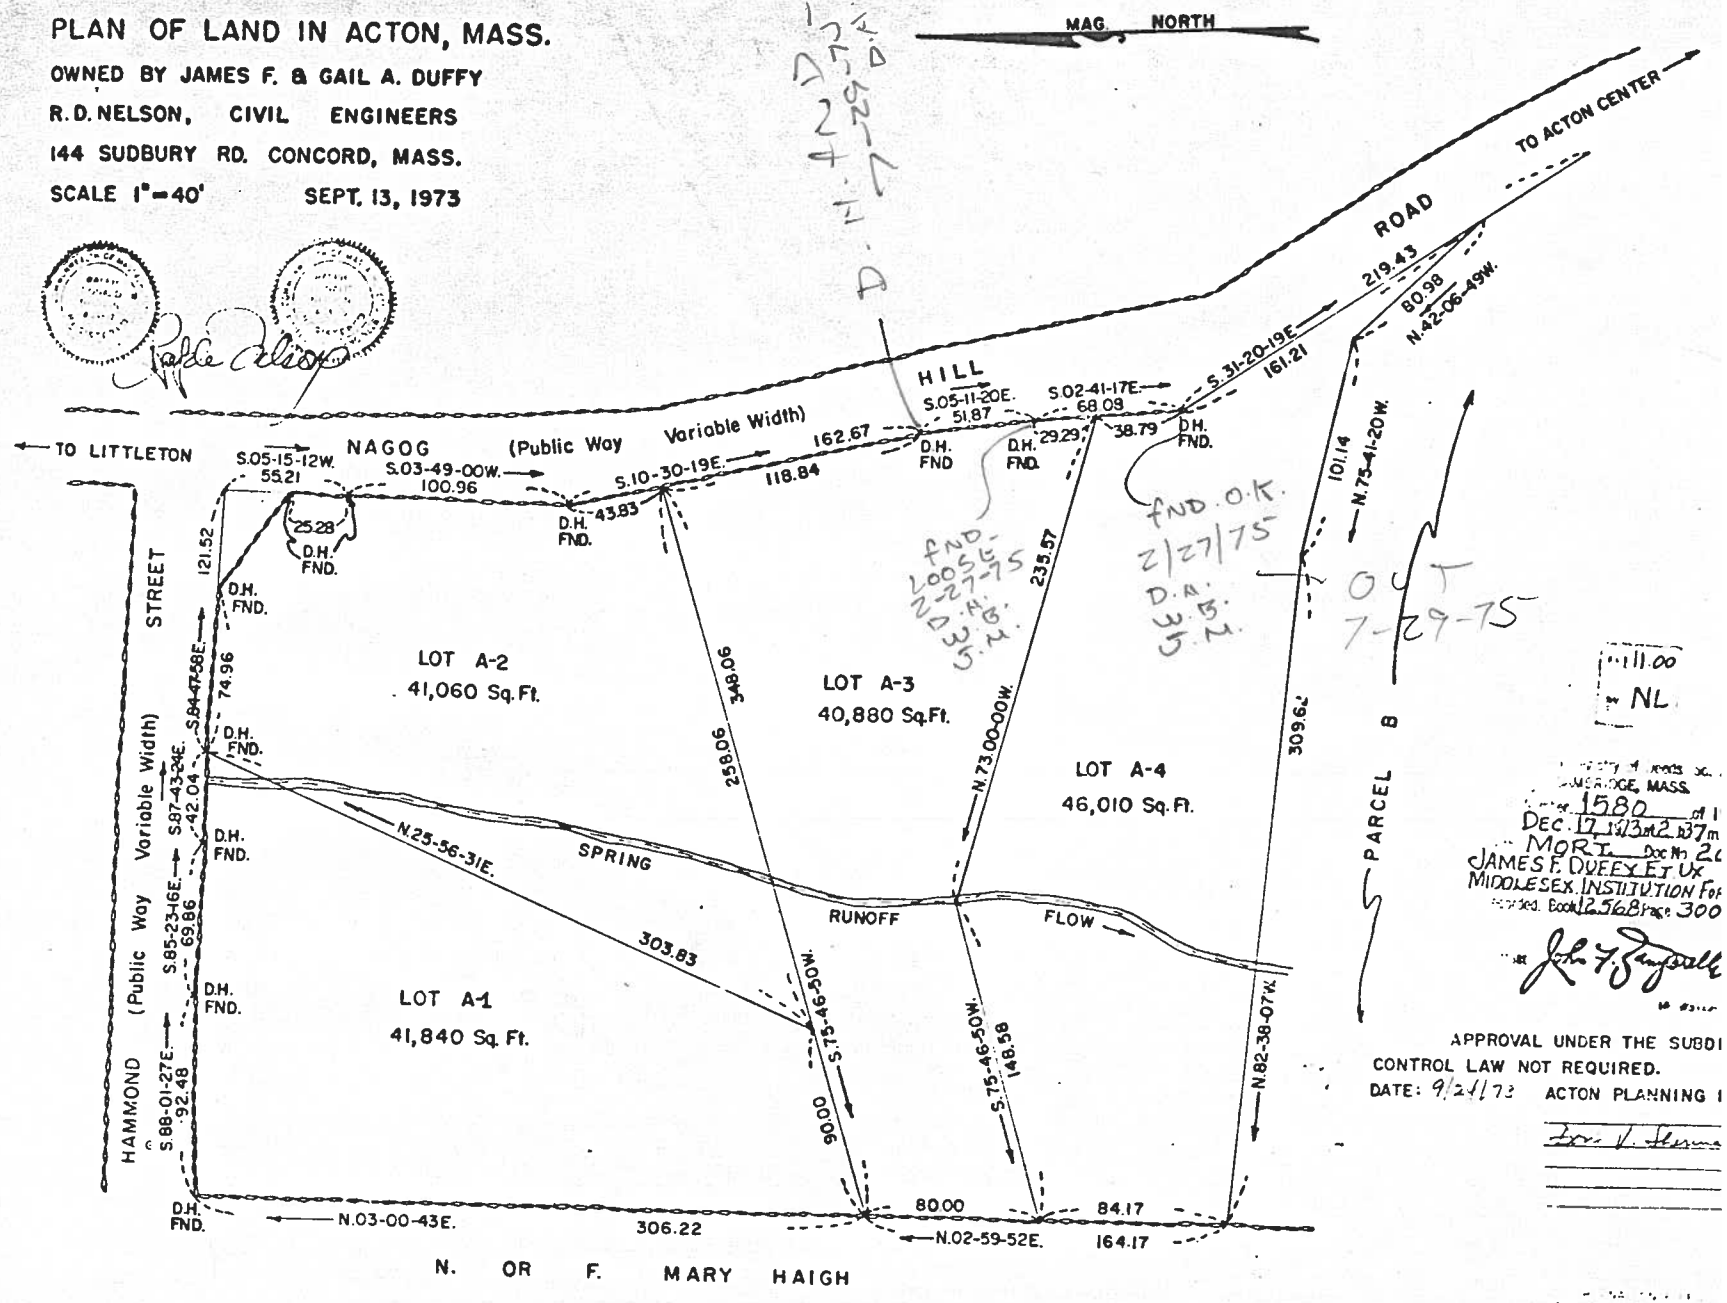

D.H. AND FND. 7-29-75 D.A.

FND. LOOSE 2-27-75 D.H. W.B. J.M.

FND. O.K. 2/27/75 D.A. W.B. J.M.

OUT 7-29-75

111.00 NL

Registry of Deeds So. Middlesex, Cambridge, Mass.
Book 1580 of 1
Dec. 17, 1973 at 2:37 m
MORT. Doc No. 20
JAMES F. DUFFY ET UX
MIDDLESEX INSTITUTION FOR
Recorded Book 12568 Page 300

APPROVAL UNDER THE SUBDI
CONTROL LAW NOT REQUIRED.
DATE: 9/24/73 ACTON PLANNING