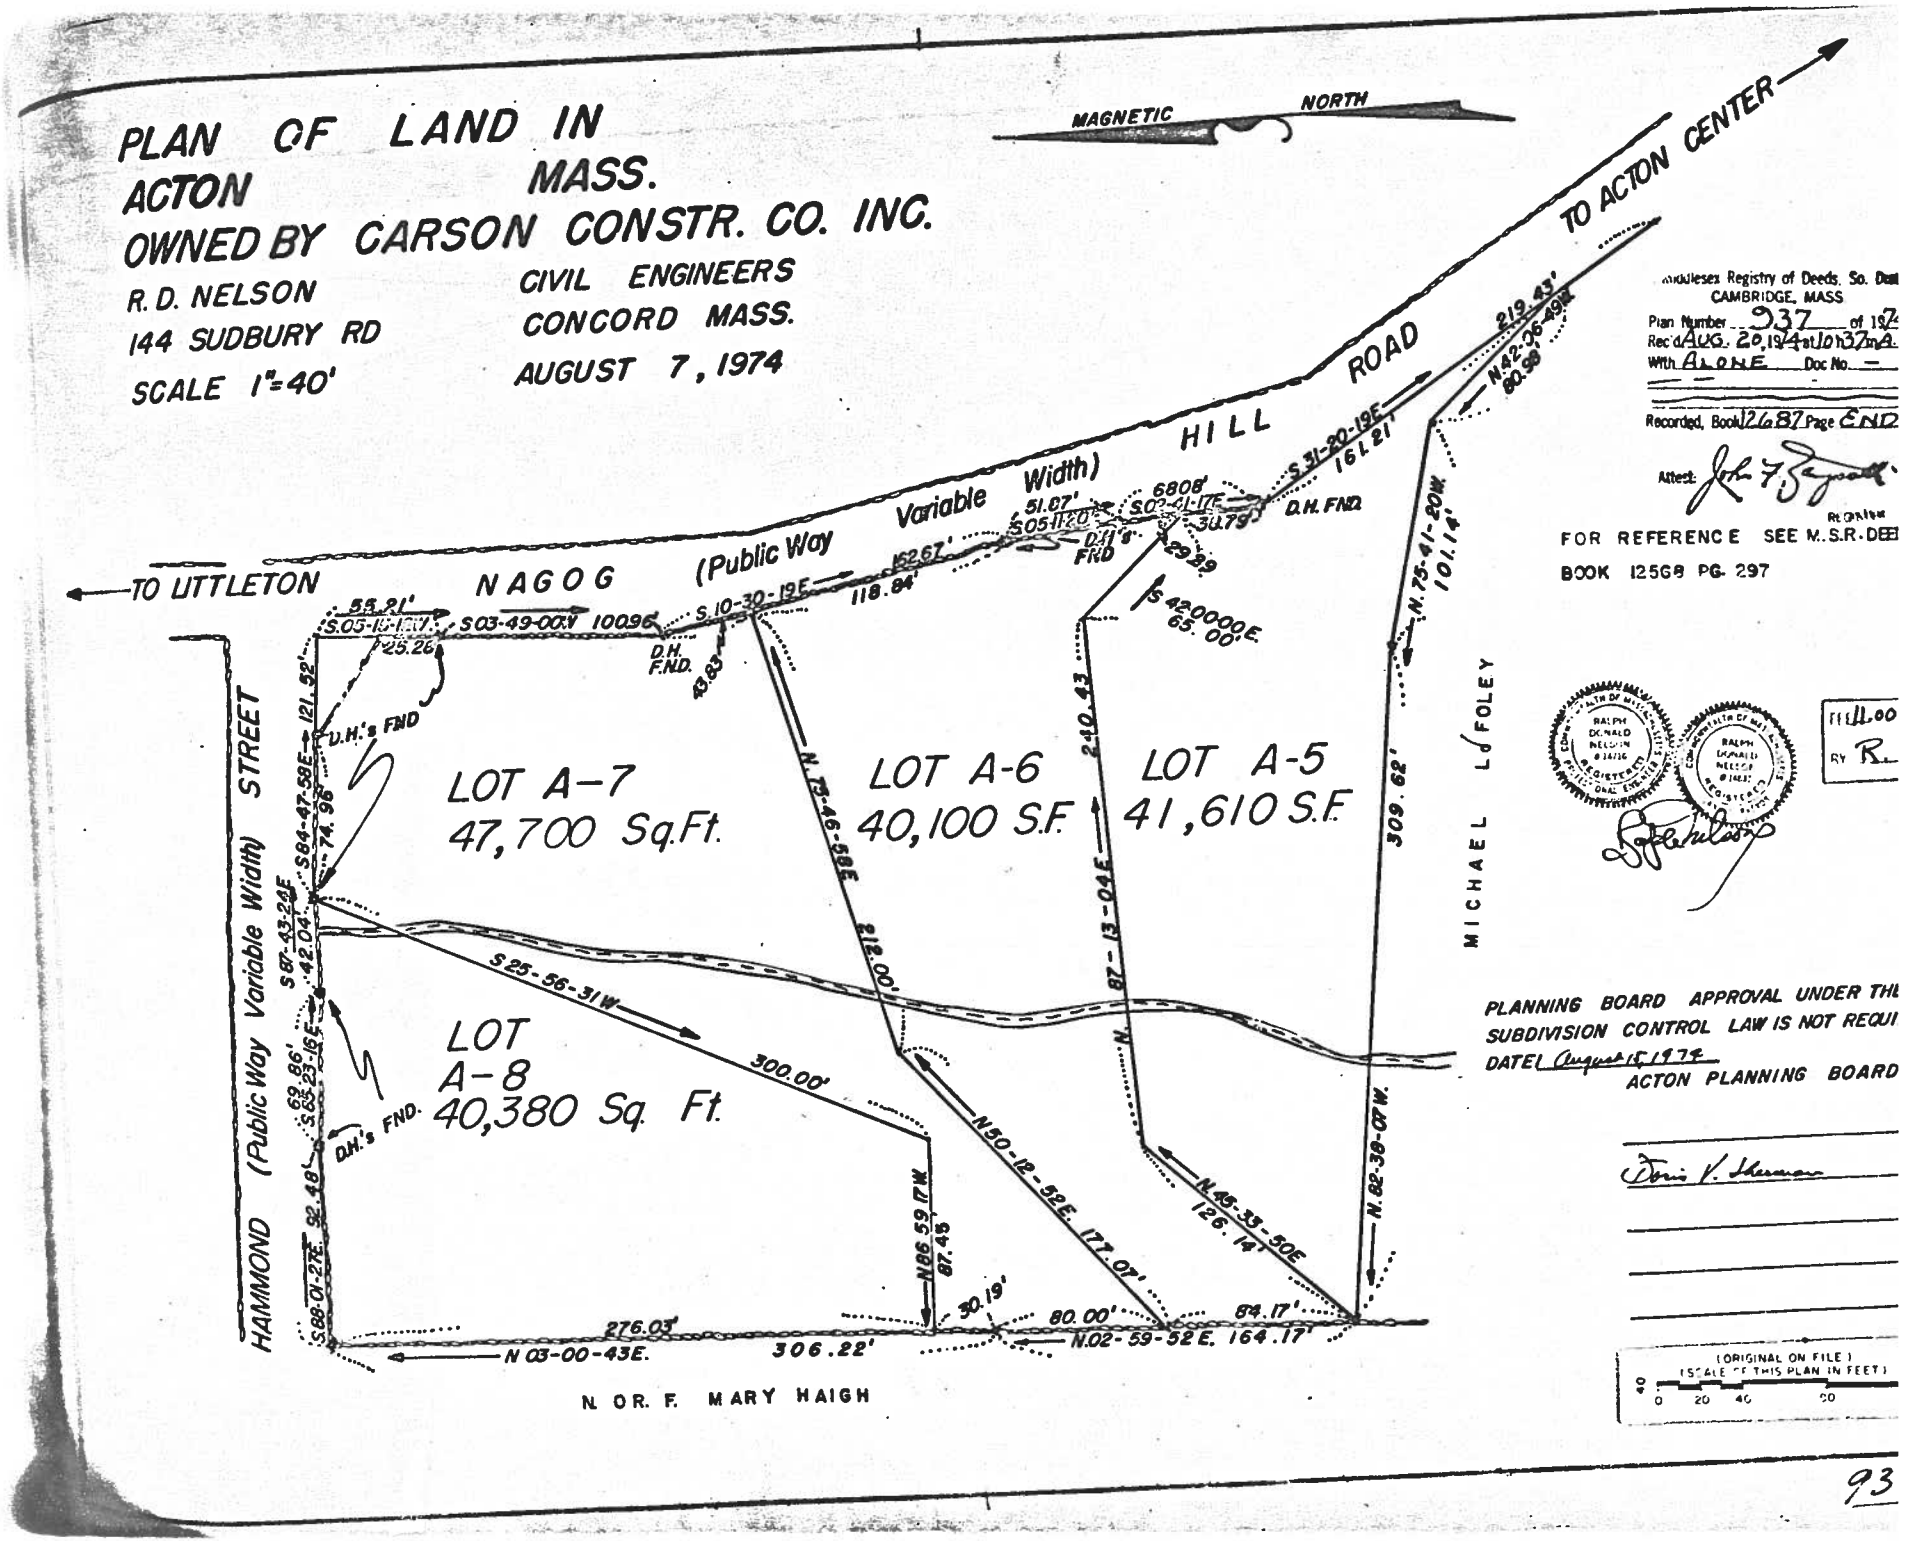
PLAN OF LAND IN
ACTON MASS.
OWNED BY CARSON CONSTR. CO. INC.
R. D. NELSON
144 SUDBURY RD
SCALE 1"=40'
CIVIL ENGINEERS
CONCORD MASS.
AUGUST 7, 1974
MAGNETIC NORTH
TO ACTON CENTER
TO LITTLETON
NAGOG HILL ROAD
(Public Way Variable Width)
HAMMOND STREET
(Public Way Variable Width)
LOT A-7
47,700 Sq.Ft.
LOT A-6
40,100 S.F.
LOT A-5
41,610 S.F.
LOT A-8
40,380 Sq. Ft.
MICHAEL L. FOLEY
N. OR. F. MARY HAIGH
S 25-56-31 W
300.00'
N 75-46-58 E
212.00'
N 50-12-52 E. 177.07'
N 45-33-50 E
126.14'
N 75-41-20 W
101.14'
N 42-06-49 W
80.98'
S 31-20-19 E
161.21'
S 42-00-00 E.
65.00'
N 87-13-04 E
240.43
N 82-38-07 W.
309.62'
N 86-59-17 W
87.45
N 03-00-43 E.
306.22'
276.03'
N 02-59-52 E. 164.17'
80.00'
84.17'
30.19'
S 10-30-19 E
118.84'
S 03-49-00 W
100.96'
S 05-15-12 W
25.26'
S 87-43-24 E
42.04'
S 84-47-58 E
121.52'
74.96'
S 88-01-27 E
92.48'
S 65-23-16 E
69.86'
D.H.'s FND
D.H. FND
D.H.'s FND
D.H. FND
Middlesex Registry of Deeds, So. Dist.
CAMBRIDGE, MASS
Plan Number 937 of 1974
Rec'd AUG. 20, 1974 at 10h 37m A.
With ALONE Doc No. —
Recorded, Book 12687 Page END
Attest: John F. Bagnall
REGISTER
FOR REFERENCE SEE M.S.R. DEED
BOOK 12568 PG. 297
FEE 11.00
BY R.
PLANNING BOARD APPROVAL UNDER THE
SUBDIVISION CONTROL LAW IS NOT REQUI
DATE August 15, 1974
ACTON PLANNING BOARD
Doris V. Sherman
(ORIGINAL ON FILE)
(SCALE OF THIS PLAN IN FEET)
0 20 40 60

93