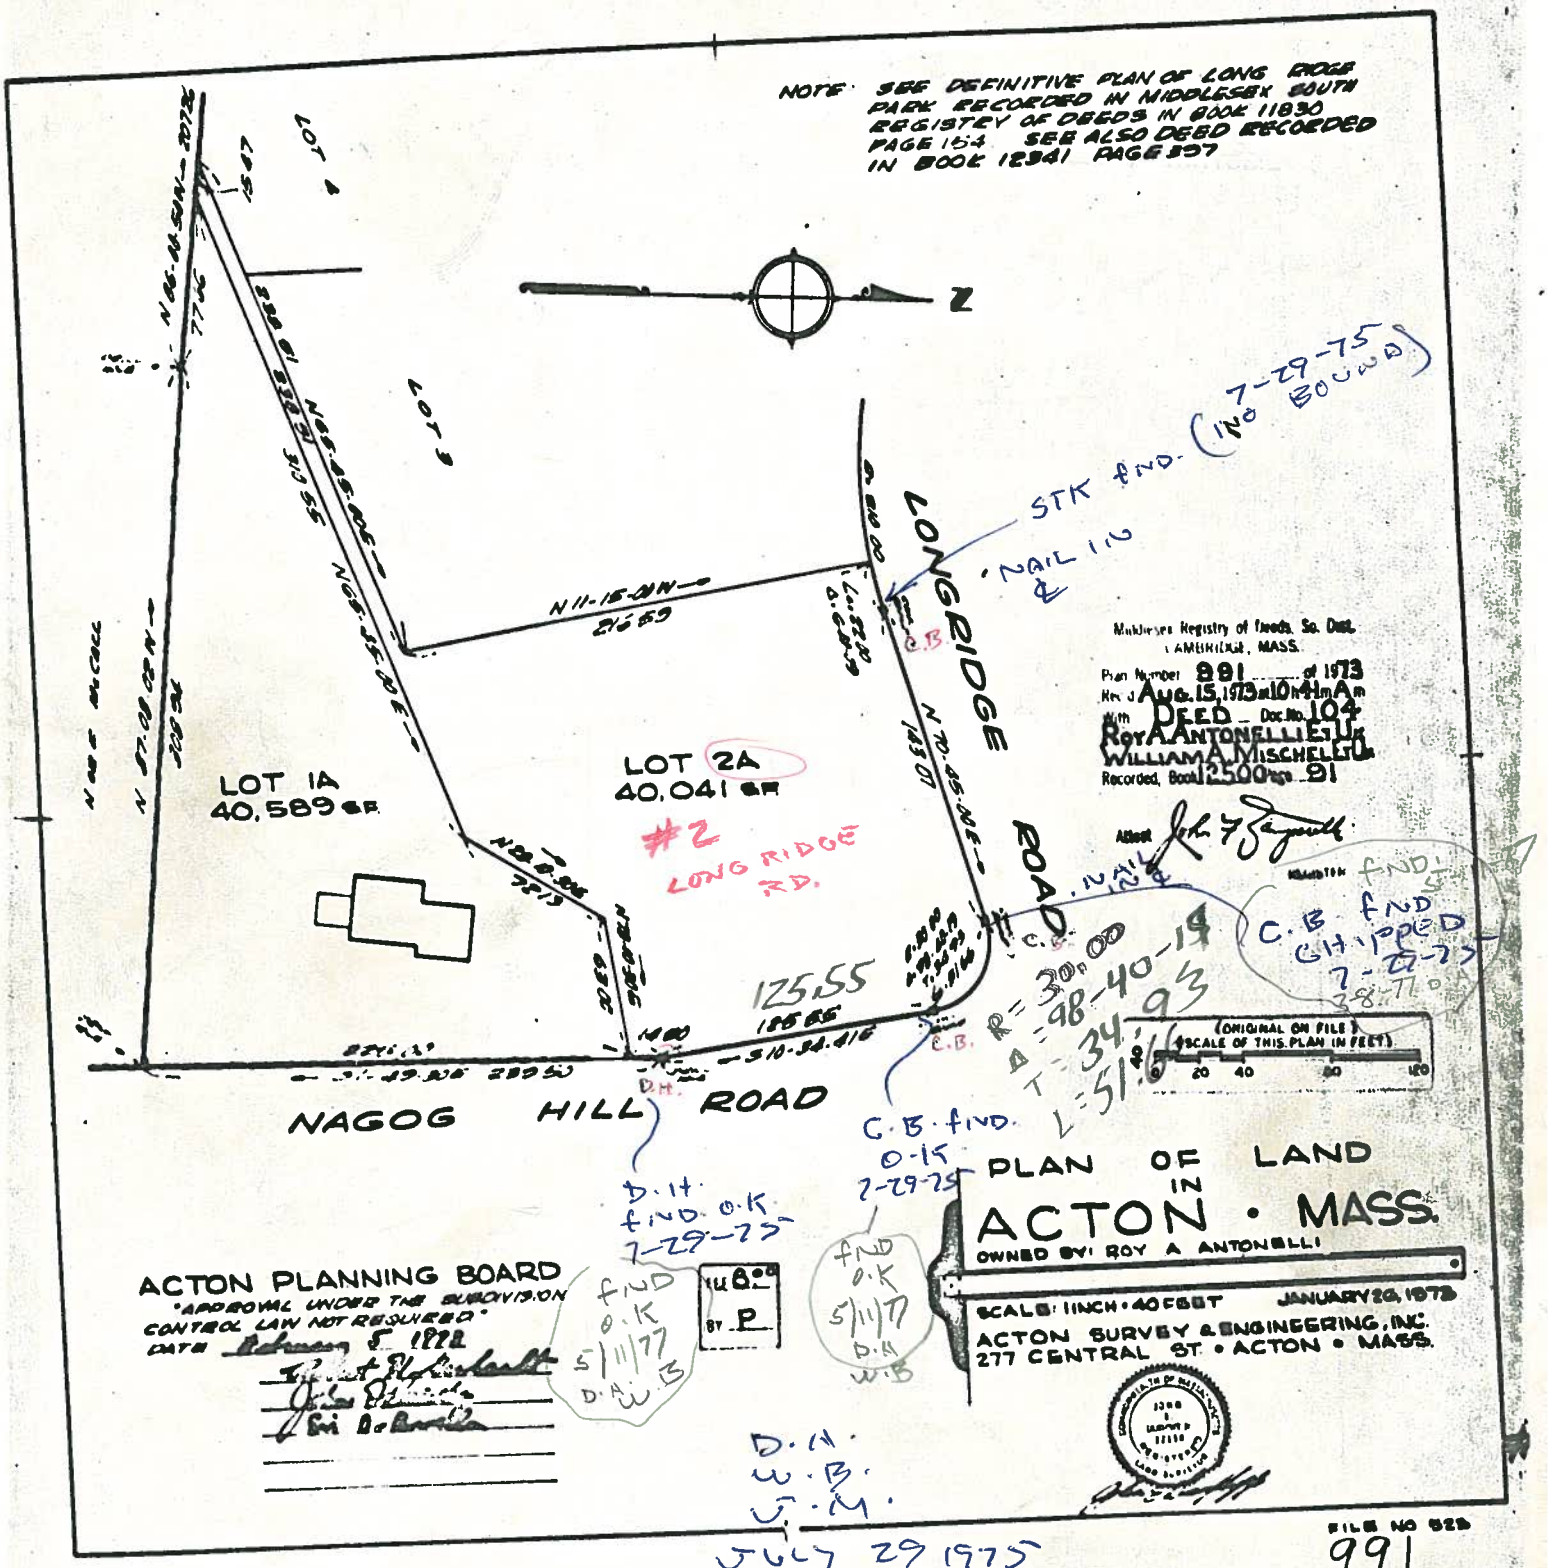
NOTE: SEE DEFINITIVE PLAN OF LONG RIDGE PARK RECORDED IN MIDDLESEX SOUTH REGISTRY OF DEEDS IN BOOK 11830 PAGE 154 SEE ALSO DEED RECORDED IN BOOK 12341 PAGE 397
LOT 4
LOT 3
LONGRIDGE ROAD
NAGOG HILL ROAD
LOT 1A
40,589 SF
LOT 2A
40,041 SF
#2 LONG RIDGE RD.
STK FND. (7-29-75 INO BOUND)
NAIL IN ℄
C.B.
D.H.
125.55
R = 30.00
Δ = 98-40-14
T = 34.93
L = 51.6
C.B. FND CHIPPED 7-29-75 38.77
C.B. FND. O.K. 7-29-75
D.H. FND. O.K. 7-29-75
FND O.K 5/11/77 D.H. W.B
FND O.K 5/11/77 D.H. W.B
Middlesex Registry of Deeds, So. Dist. CAMBRIDGE, MASS.
Plan Number 991 of 1973
Rec'd Aug. 15, 1973 at 10h 41m A.m.
With DEED Doc. No. 104
ROY A. ANTONELLI ET UX
WILLIAM A. MISCHELLI ET UX
Recorded, Book 12500 Page 91
Attest
(ORIGINAL ON FILE)
SCALE OF THIS PLAN IN FEET
0 20 40 80 120
PLAN OF LAND IN ACTON • MASS.
OWNED BY: ROY A ANTONELLI
SCALE: 1 INCH = 40 FEET
JANUARY 20, 1973
ACTON SURVEY & ENGINEERING, INC.
277 CENTRAL ST. • ACTON • MASS.
ACTON PLANNING BOARD
"APPROVAL UNDER THE SUBDIVISION CONTROL LAW NOT REQUIRED"
DATE February 5 1972
FILE 8.00
BY P
D.H.
W.B.
J.M.
JULY 29, 1975
FILE NO 523
991