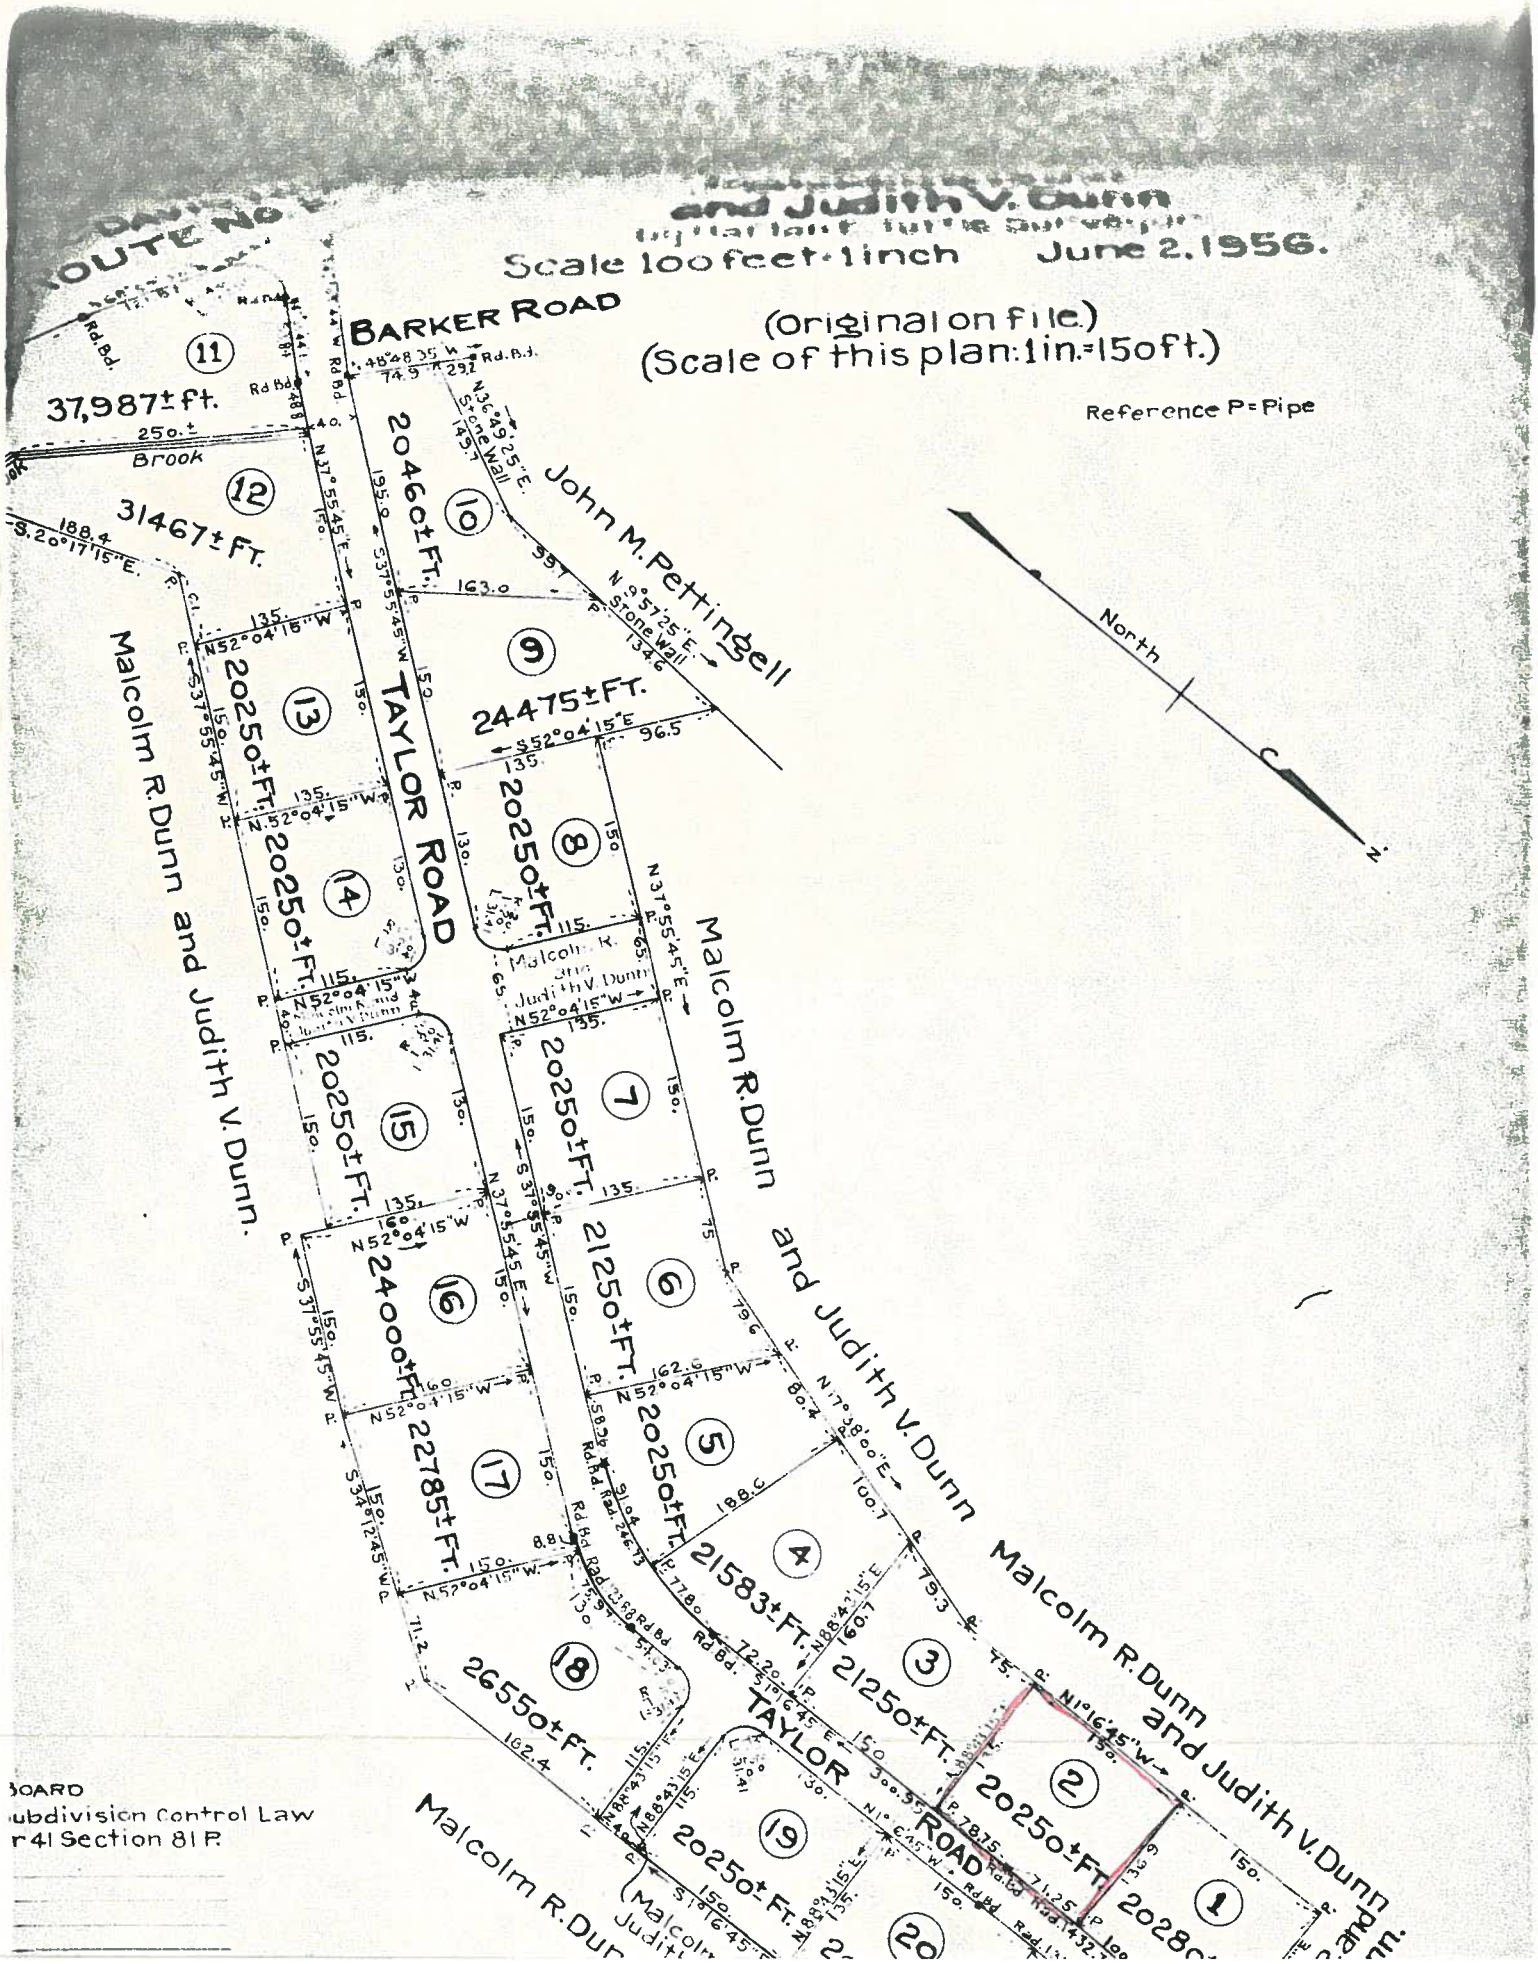
and Judith V. Dunn
Scale 100 feet = 1 inch
June 2, 1956.
(Original on file.)
(Scale of this plan: 1 in. = 150 ft.)
Reference P = Pipe
BARKER ROAD
TAYLOR ROAD
John M. Pettingell
Malcolm R. Dunn and Judith V. Dunn
Malcolm R. Dunn and Judith V. Dunn
Malcolm R. Dunn and Judith V. Dunn
Malcolm R. Dunn and Judith V. Dunn
Brook
North
37,987± ft.
31467± Ft.
20460± Ft.
24475± Ft.
20250± Ft.
20250± Ft.
20250± Ft.
20250± Ft.
20250± Ft.
20250± Ft.
21250± Ft.
21583± Ft.
21250± Ft.
20250± Ft.
20250± Ft.
24000± Ft.
22785± Ft.
26550± Ft.
20250± Ft.
20280
BOARD
ubdivision Control Law
r 41 Section 81 P.