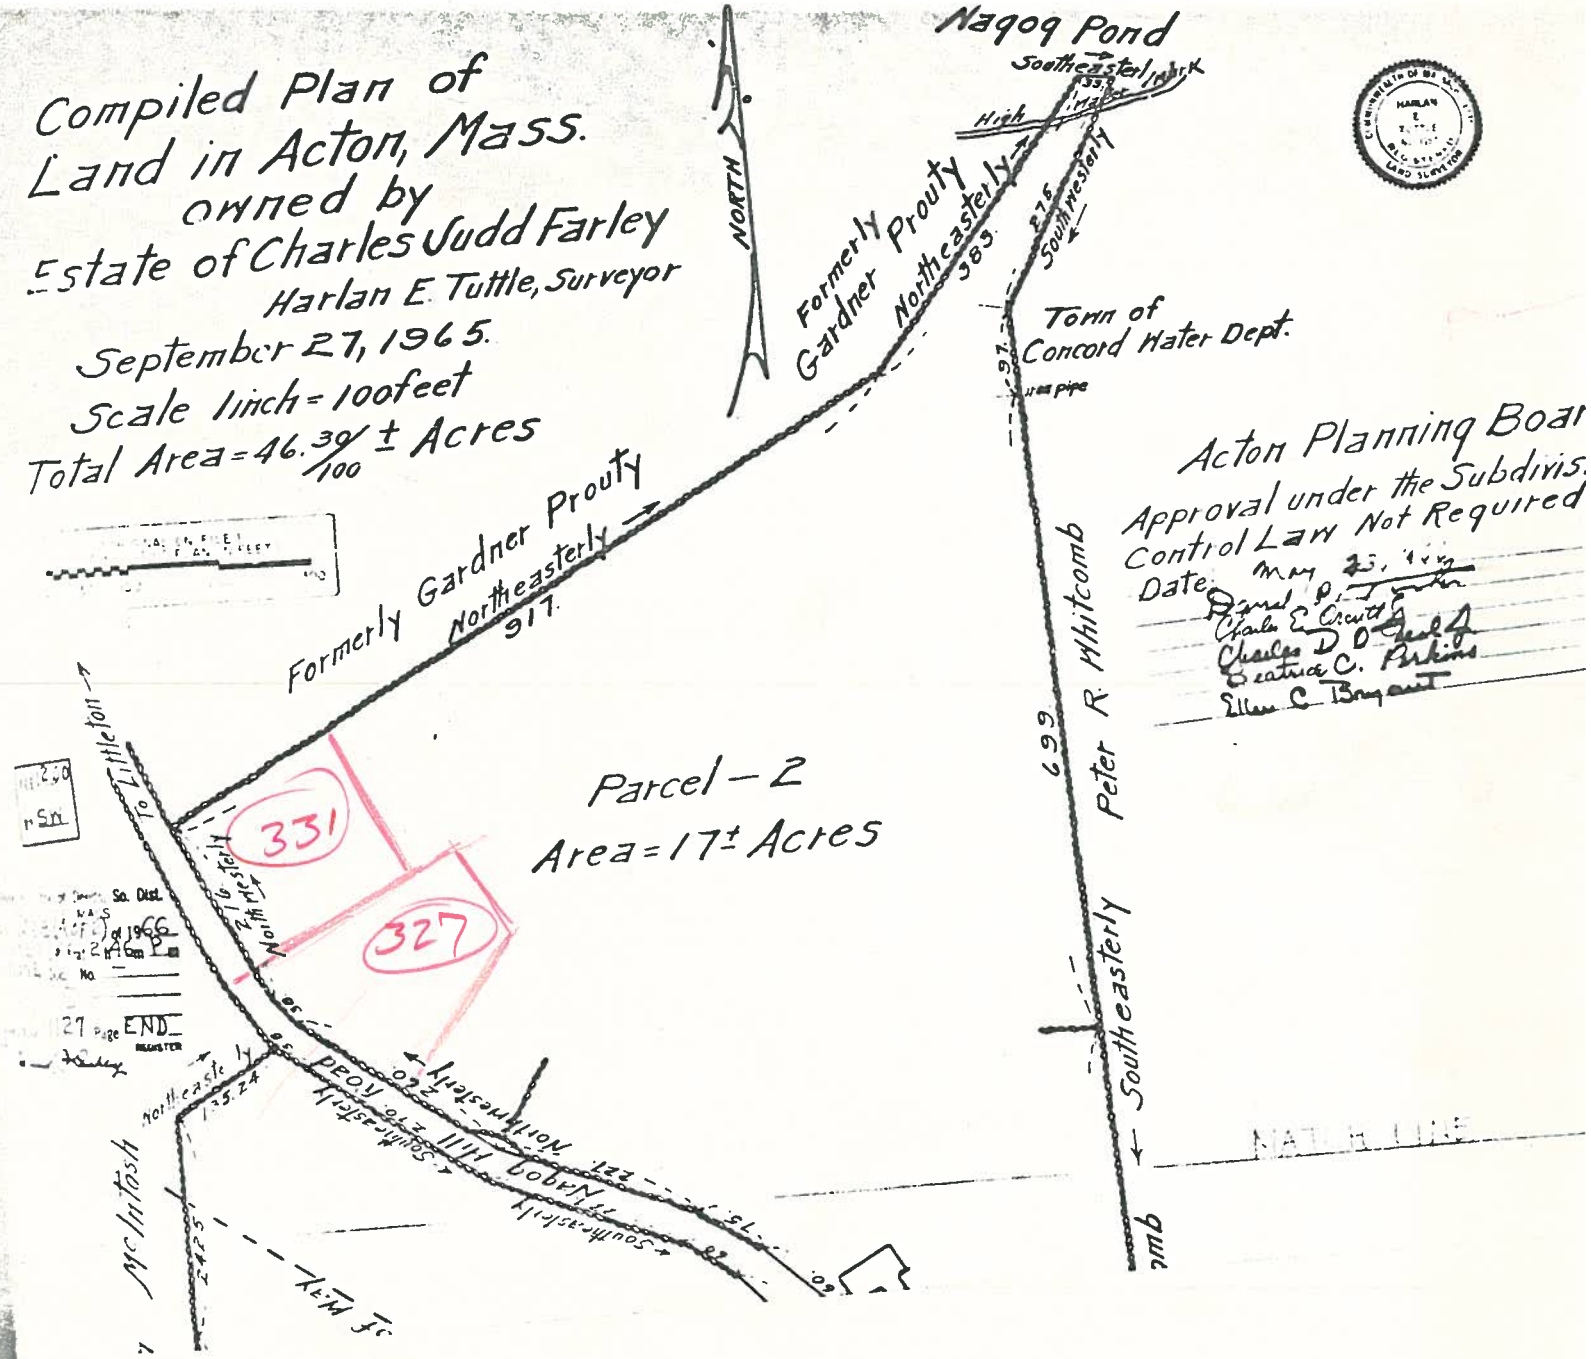
Compiled Plan of
Land in Acton, Mass.
owned by
Estate of Charles Judd Farley
Harlan E. Tuttle, Surveyor
September 27, 1965.
Scale 1 inch = 100 feet
Total Area = 46.30/100 ± Acres
NORTH
Nagog Pond
Southeasterly
High Water Mark
Formerly Gardner Prouty
Northeasterly
383
275
Southwesterly
Town of Concord Water Dept.
Acton Planning Boar
Approval under the Subdivis.
Control Law Not Required
Date
Formerly Gardner Prouty
Northeasterly
917
To Littleton
Parcel – 2
Area = 17± Acres
331
327
699
Peter R. Whitcomb
Southeasterly
Northwesterly
Southeasterly
Nagog Hill Road
Northwesterly
McIntosh
Southeasterly
NATCH LINE