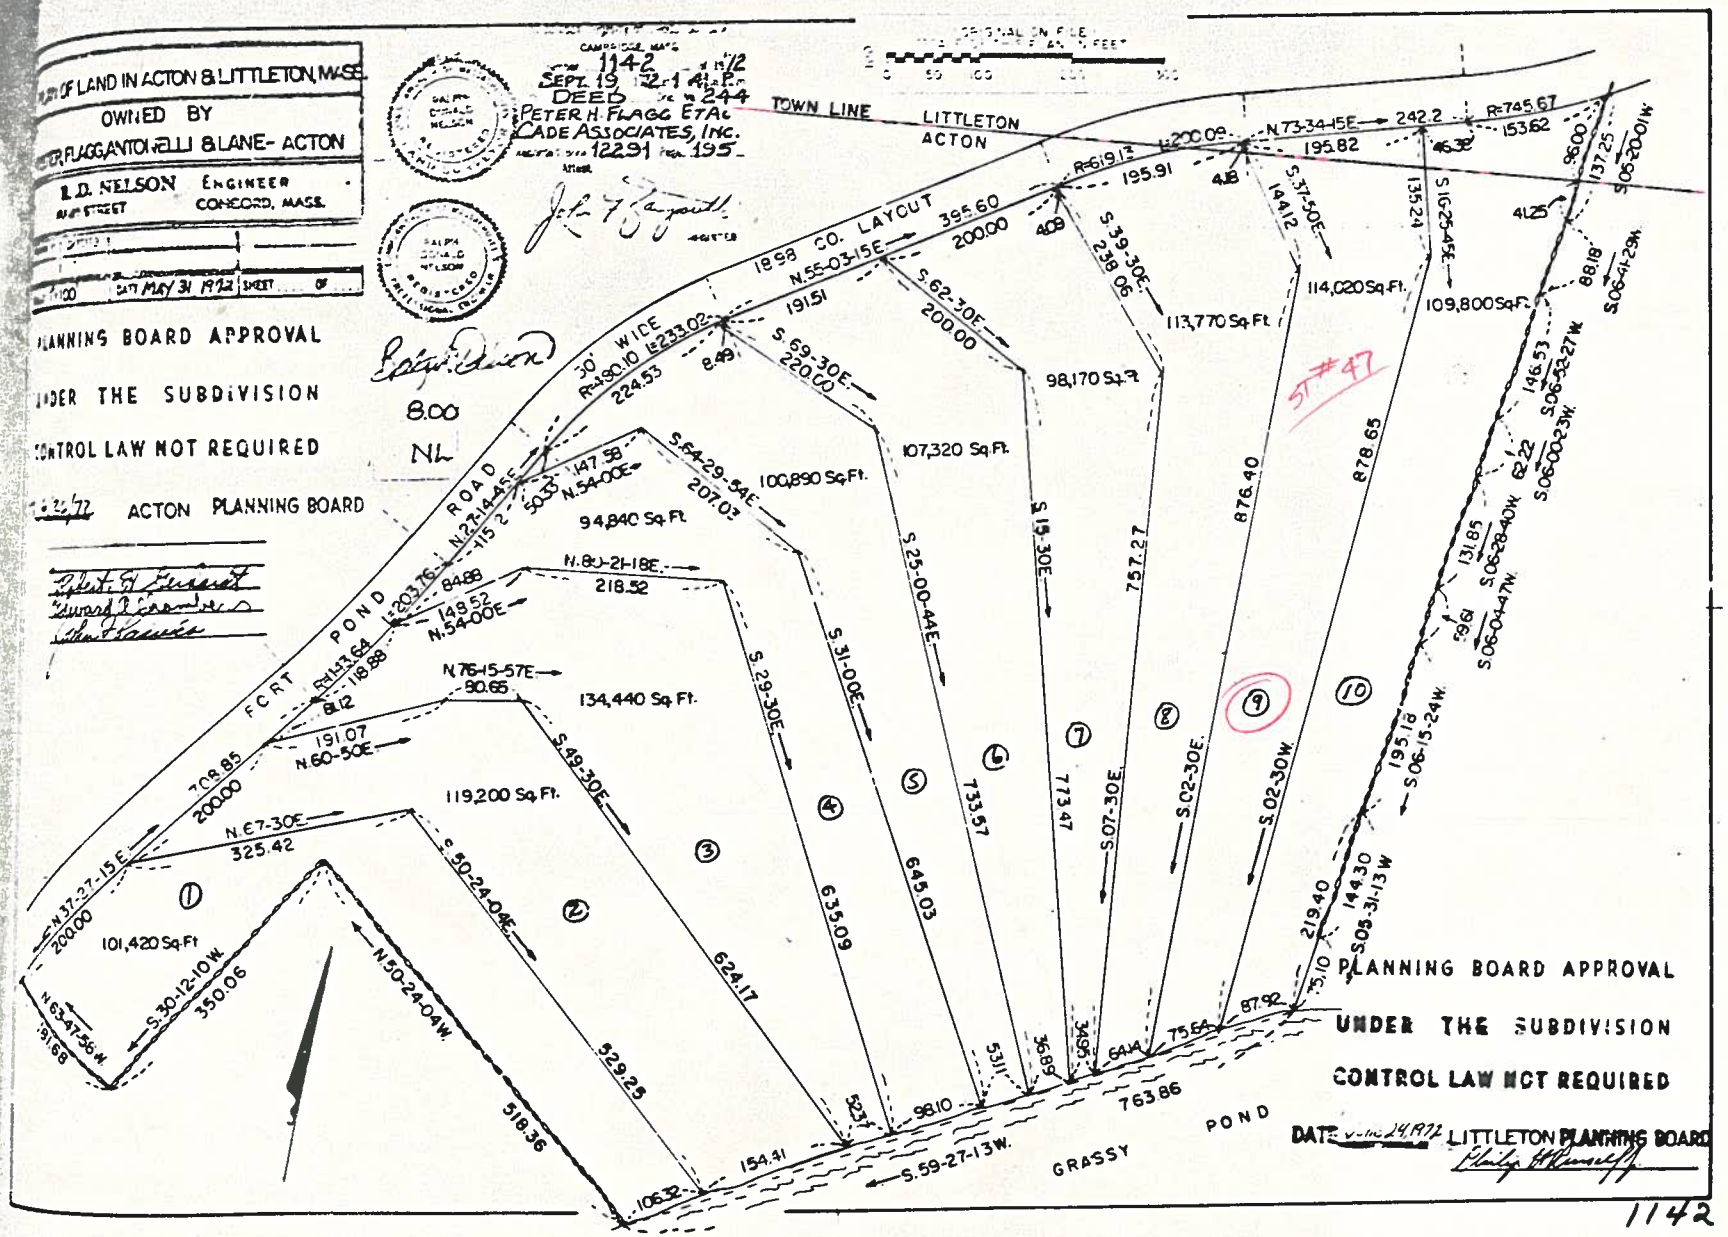
PLAN OF LAND IN ACTON & LITTLETON, MASS.
OWNED BY
PETER FLAGG ANTONELLI & LANE - ACTON
R. D. NELSON ENGINEER
CONCORD, MASS.
DATE MAY 31 1972
PLANNING BOARD APPROVAL
UNDER THE SUBDIVISION
CONTROL LAW NOT REQUIRED
ACTON PLANNING BOARD
CAMBRIDGE, MASS.
1142
SEPT. 19 1972
DEED
PETER H. FLAGG ETAL
CADE ASSOCIATES, INC.
12291 195
TOWN LINE
LITTLETON
ACTON
18.98 CO. LAYOUT
30' WIDE
FORT POND ROAD
GRASSY POND
8.00
NL
ST #47
PLANNING BOARD APPROVAL
UNDER THE SUBDIVISION
CONTROL LAW NOT REQUIRED
DATE June 24, 1972 LITTLETON PLANNING BOARD
1142