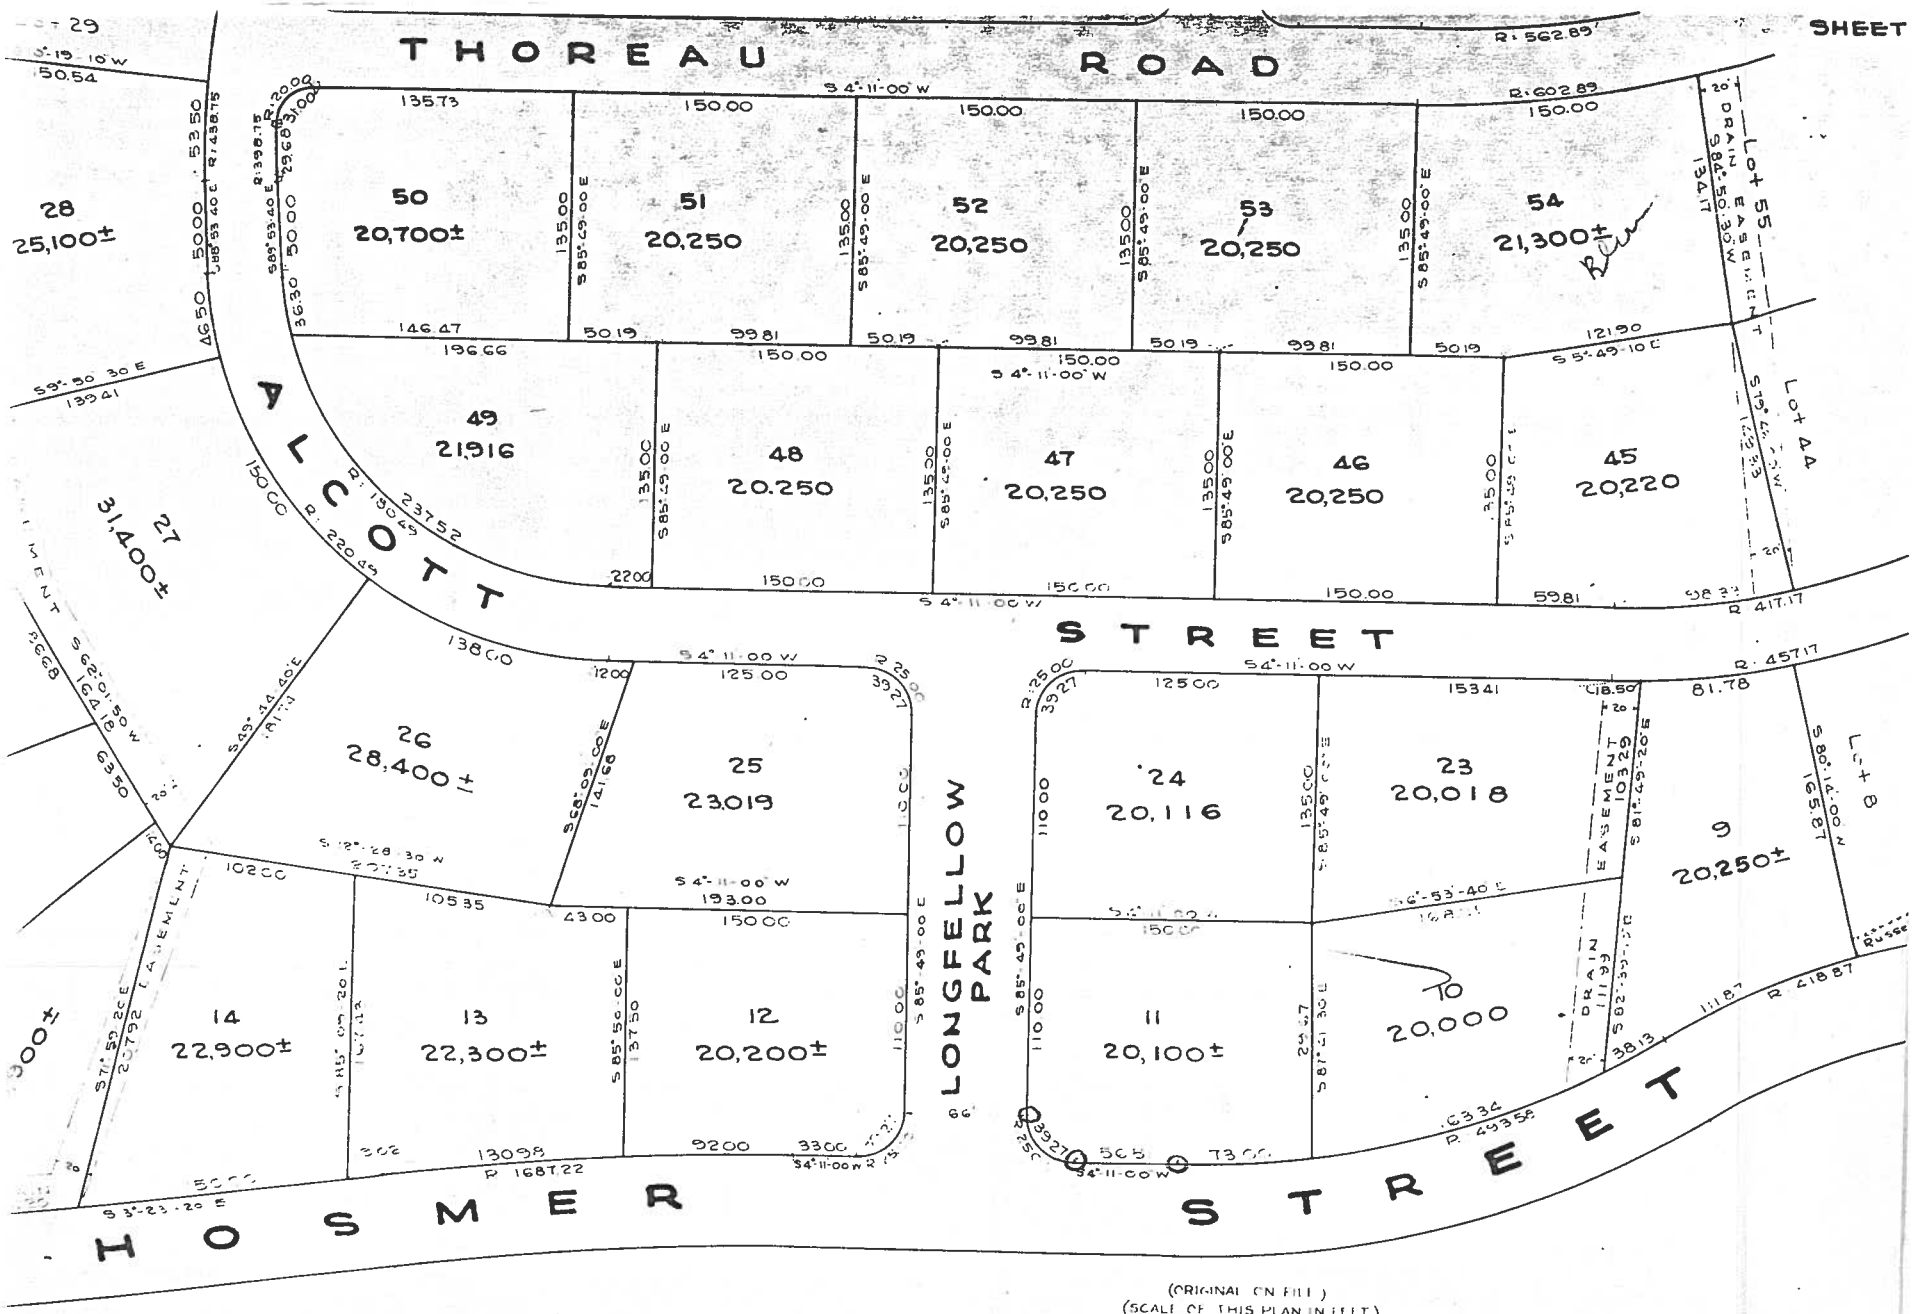

(ORIGINAL ON FILE)
(SCALE OF THIS PLAN IN FEET)

Plan of Lots in
Section One
ROBBINS PARK
ACTON-MASS.
Owned By
Jenks Realty Corporation – 305 Central St., Acton
SCALE 1" = 40' OCT. 26, 1956
Albert A. Miller

Middlesex Registry of Deeds So. Dist.
CAMBRIDGE MASS.
Plan Number 448 (A of 4) of 1957
Rec'd April 12, 1957 at 11 h 4 m A m
With Agreement Doc No 89
Jenks Realty Corporation
Town of Acton
Recorded Book 8930 Page 568

This subdivision approved subject to a restrictive agreement between the Town of Acton and Jenks Realty Corp.

Date: March 18, 1957

PLANNI
BOARD