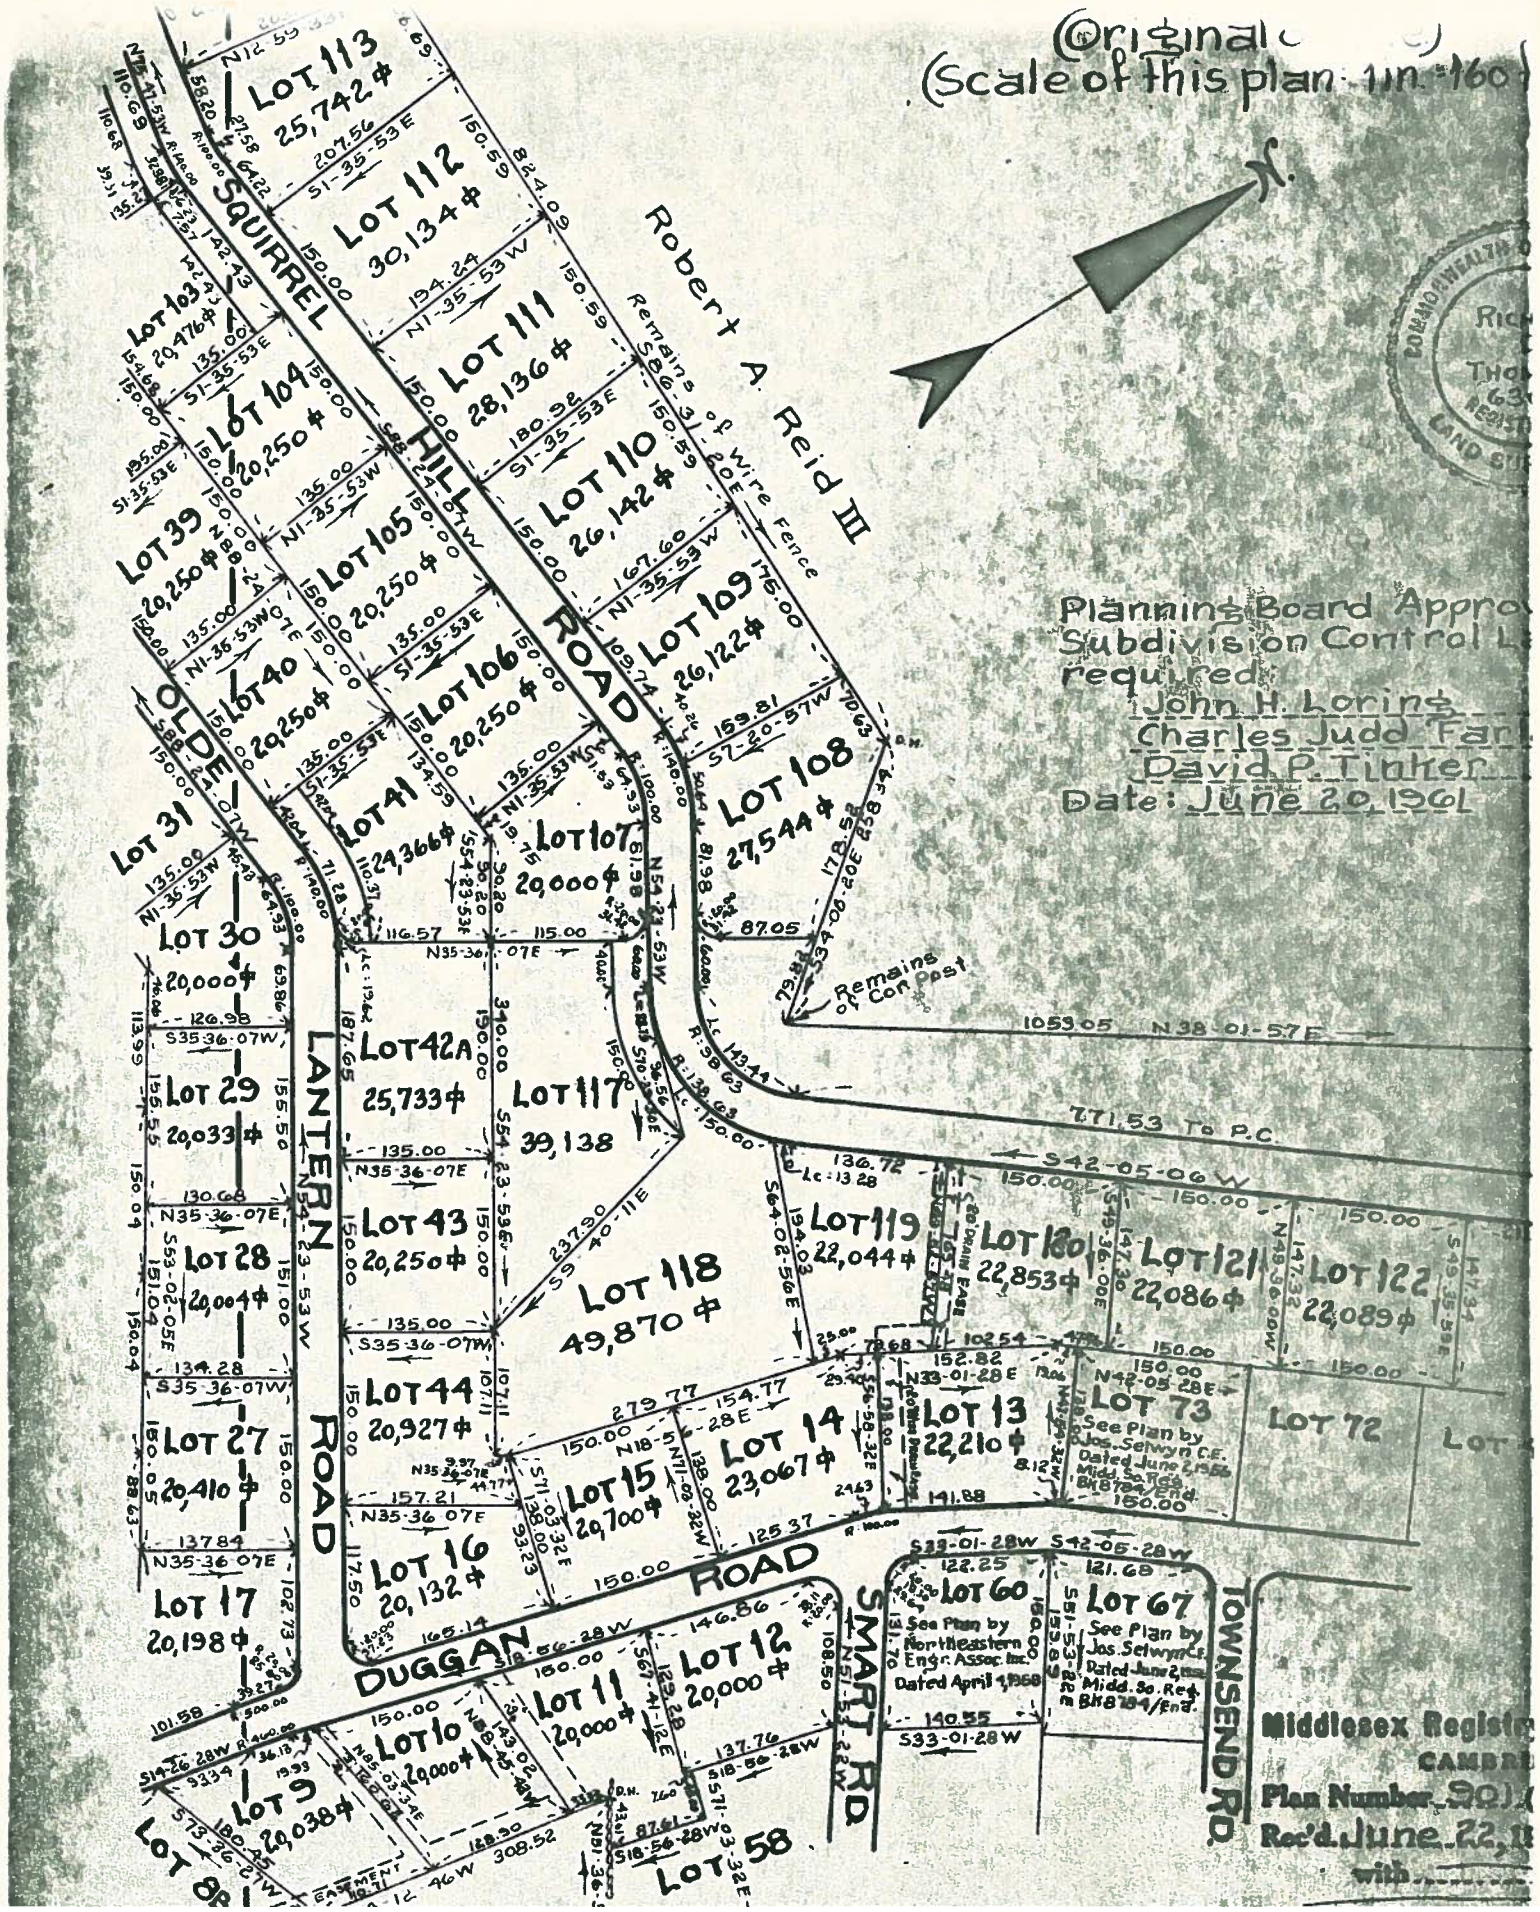
(Original
(Scale of this plan 1 in. = 160
Planning Board Appro
Subdivision Control L
required:
John H. Loring
Charles Judd Far
David P. Tinker
Date: June 20, 1961
Robert A. Reid III
Remains of Wire Fence
Remains of Cor Post
SQUIRREL HILL ROAD
OLDE LANTERN ROAD
DUGGAN ROAD
SMART RD.
TOWNSEND RD.
LOT 113 25,742
LOT 112 30,134
LOT 111 28,136
LOT 110 26,142
LOT 109 26,122
LOT 108 27,544
LOT 103 20,476
LOT 104 20,250
LOT 105 20,250
LOT 106 20,250
LOT 107 20,000
LOT 39 20,250
LOT 40 20,250
LOT 41 24,366
LOT 31
LOT 30 20,000
LOT 29 20,033
LOT 28 20,004
LOT 27 20,410
LOT 17 20,198
LOT 42A 25,733
LOT 117 39,138
LOT 43 20,250
LOT 118 49,870
LOT 44 20,927
LOT 16 20,132
LOT 15 20,700
LOT 14 23,067
LOT 13 22,210
LOT 119 22,044
LOT 120 22,853
LOT 121 22,086
LOT 122 22,089
LOT 73 See Plan by Jos. Selwyn C.E. Dated June 2, 1956 Midd. So. Reg. Bk 8784/End.
LOT 72
LOT 60 See Plan by Northeastern Engr. Assoc. Inc. Dated April 1, 1958
LOT 67 See Plan by Jos. Selwyn C.E. Dated June 2, 1956 Midd. So. Reg. Bk 8784/End.
LOT 12 20,000
LOT 11 20,000
LOT 10 20,000
LOT 9 20,038
LOT 58
771.53 To P.C.
1053.05 N 38-01-57 E
S42-05-06 W
Middlesex Registr
CAMBR
Plan Number 901
Rec'd. June 22, 1
with