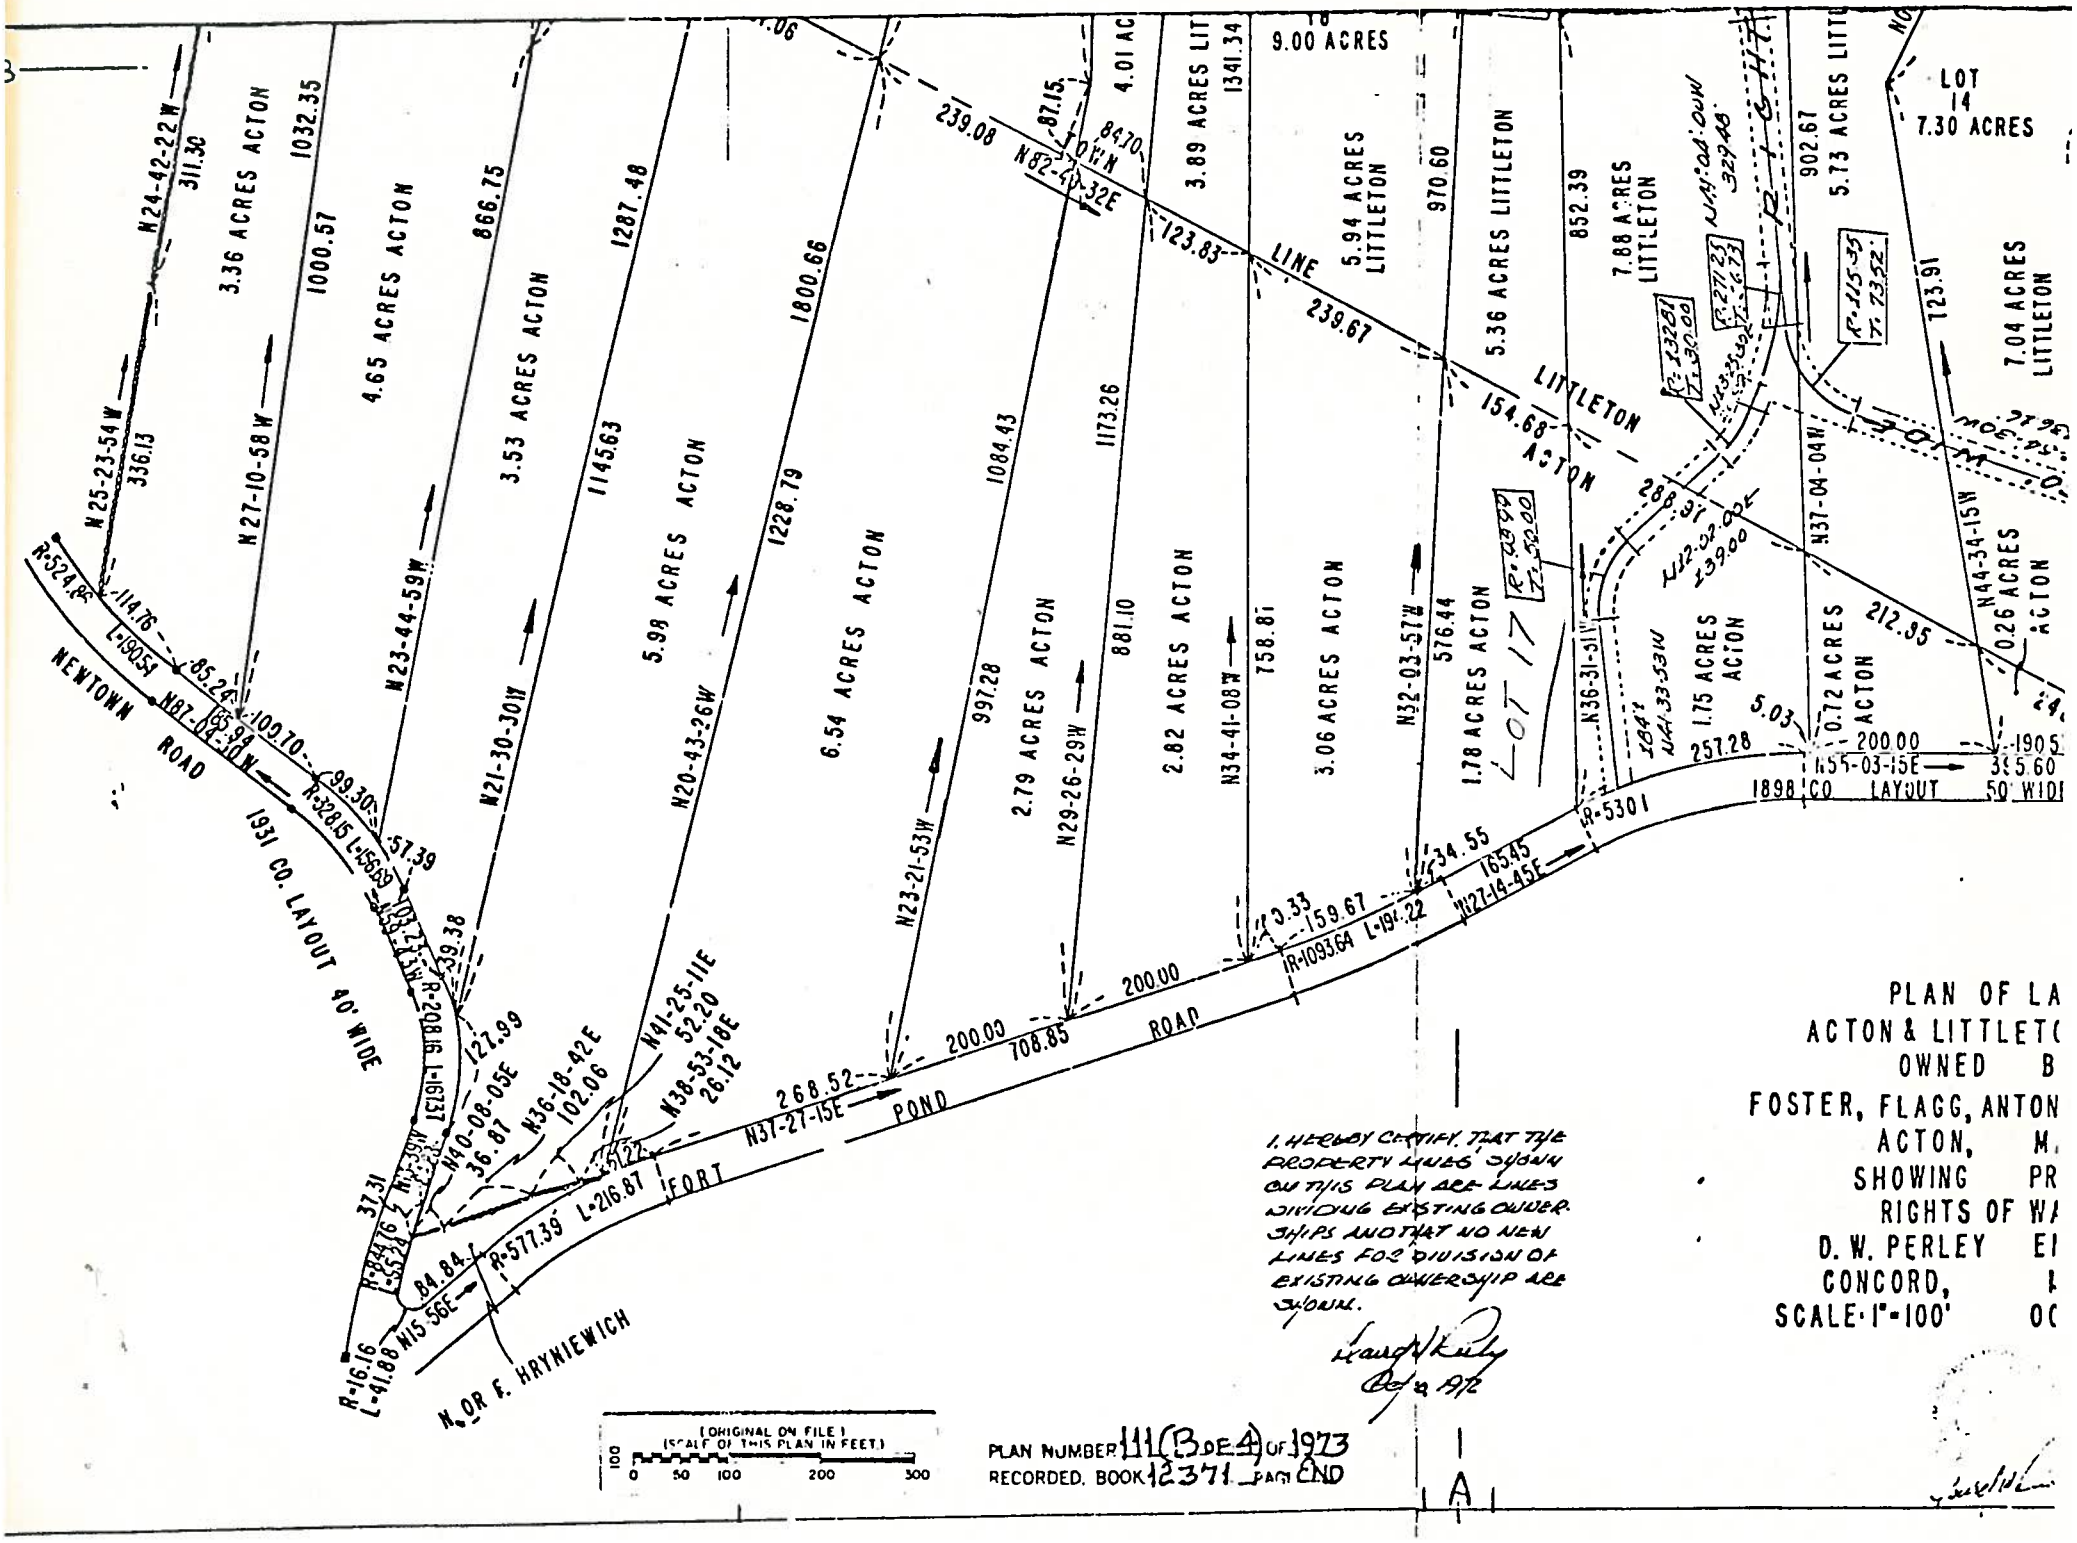
PLAN OF LA
ACTON & LITTLETO
OWNED B
FOSTER, FLAGG, ANTON
ACTON, M
SHOWING PR
RIGHTS OF WA
D. W. PERLEY E
CONCORD, I
SCALE 1"=100' OC
I, HEREBY CERTIFY THAT THE PROPERTY LINES SHOWN ON THIS PLAN ARE LINES DIVIDING EXISTING OWNERSHIPS AND THAT NO NEW LINES FOR DIVISION OF EXISTING OWNERSHIP ARE SHOWN.
PLAN NUMBER 111 (B DE 4) OF 1973
RECORDED, BOOK 12371 PAGE END
(ORIGINAL ON FILE)
(SCALE OF THIS PLAN IN FEET)
0 50 100 200 300
9.00 ACRES
LOT 14
7.30 ACRES
3.36 ACRES ACTON
4.65 ACRES ACTON
3.53 ACRES ACTON
5.98 ACRES ACTON
6.54 ACRES ACTON
2.79 ACRES ACTON
2.82 ACRES ACTON
3.06 ACRES ACTON
1.78 ACRES ACTON
1.75 ACRES ACTON
0.72 ACRES ACTON
0.26 ACRES ACTON
5.94 ACRES LITTLETON
5.36 ACRES LITTLETON
7.88 ACRES LITTLETON
5.73 ACRES LITTLETON
7.04 ACRES LITTLETON
LOT 17
LITTLETON
ACTON
NEWTON ROAD
1931 CO. LAYOUT 40' WIDE
1898 CO LAYOUT 50' WIDE
FORT POND ROAD
N. OR F. HRYNIEWICH