79-50

(Original on file)

Middlesex Registry of Deeds, So. Dist.
CAMBRIDGE, MASS.
Number 534 of 1963
APR. 24, 1963 at 12h 03m P.m
DEED Doc. No. 207
M & L. BUILDING CORP.
CHARD A. LEONE ET UX.
Recorded, Book 10255 Page 120
REGISTER

FEE 3.00
BY J.I.E.

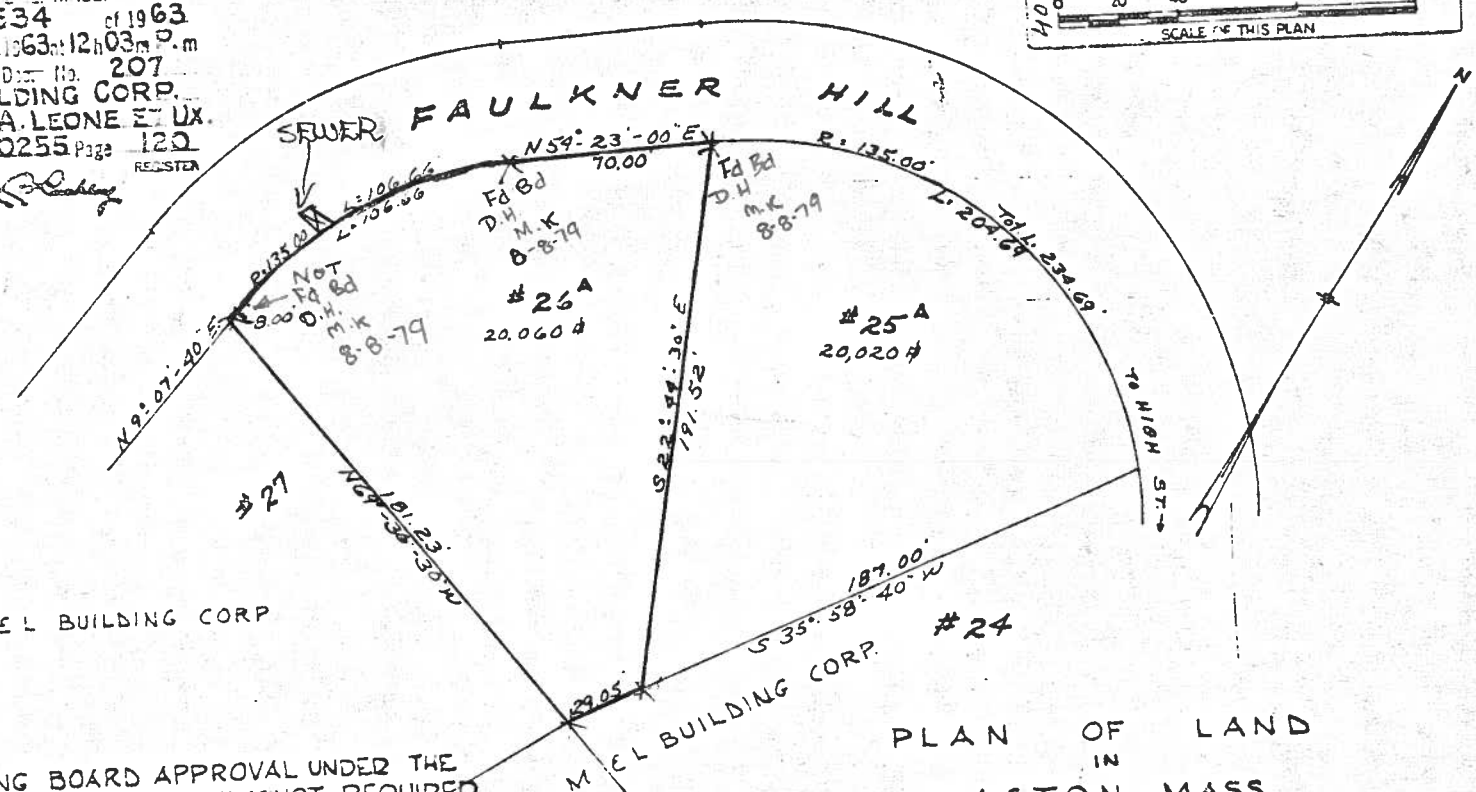

PLANNING BOARD APPROVAL UNDER THE SUBDIVISION CONTROL LAW NOT REQUIRED

David P. Tinker

Calvin M. Farnsworth

Charles Judd Farley

ACTON PLANNING BOARD

April 2, 1963

PLAN OF LAND
IN
ACTON, MASS

FAULKNER HILL ESTATES

M & L BUILDING CORP.
26 PARK LANE CONCORD, MASS.

OIVA E. HINTSA ASSOC'S - ENGINEERS
NEWTON CENTRE, MASS.

SCALE: 1" = 40' MARCH 1963

527
2184