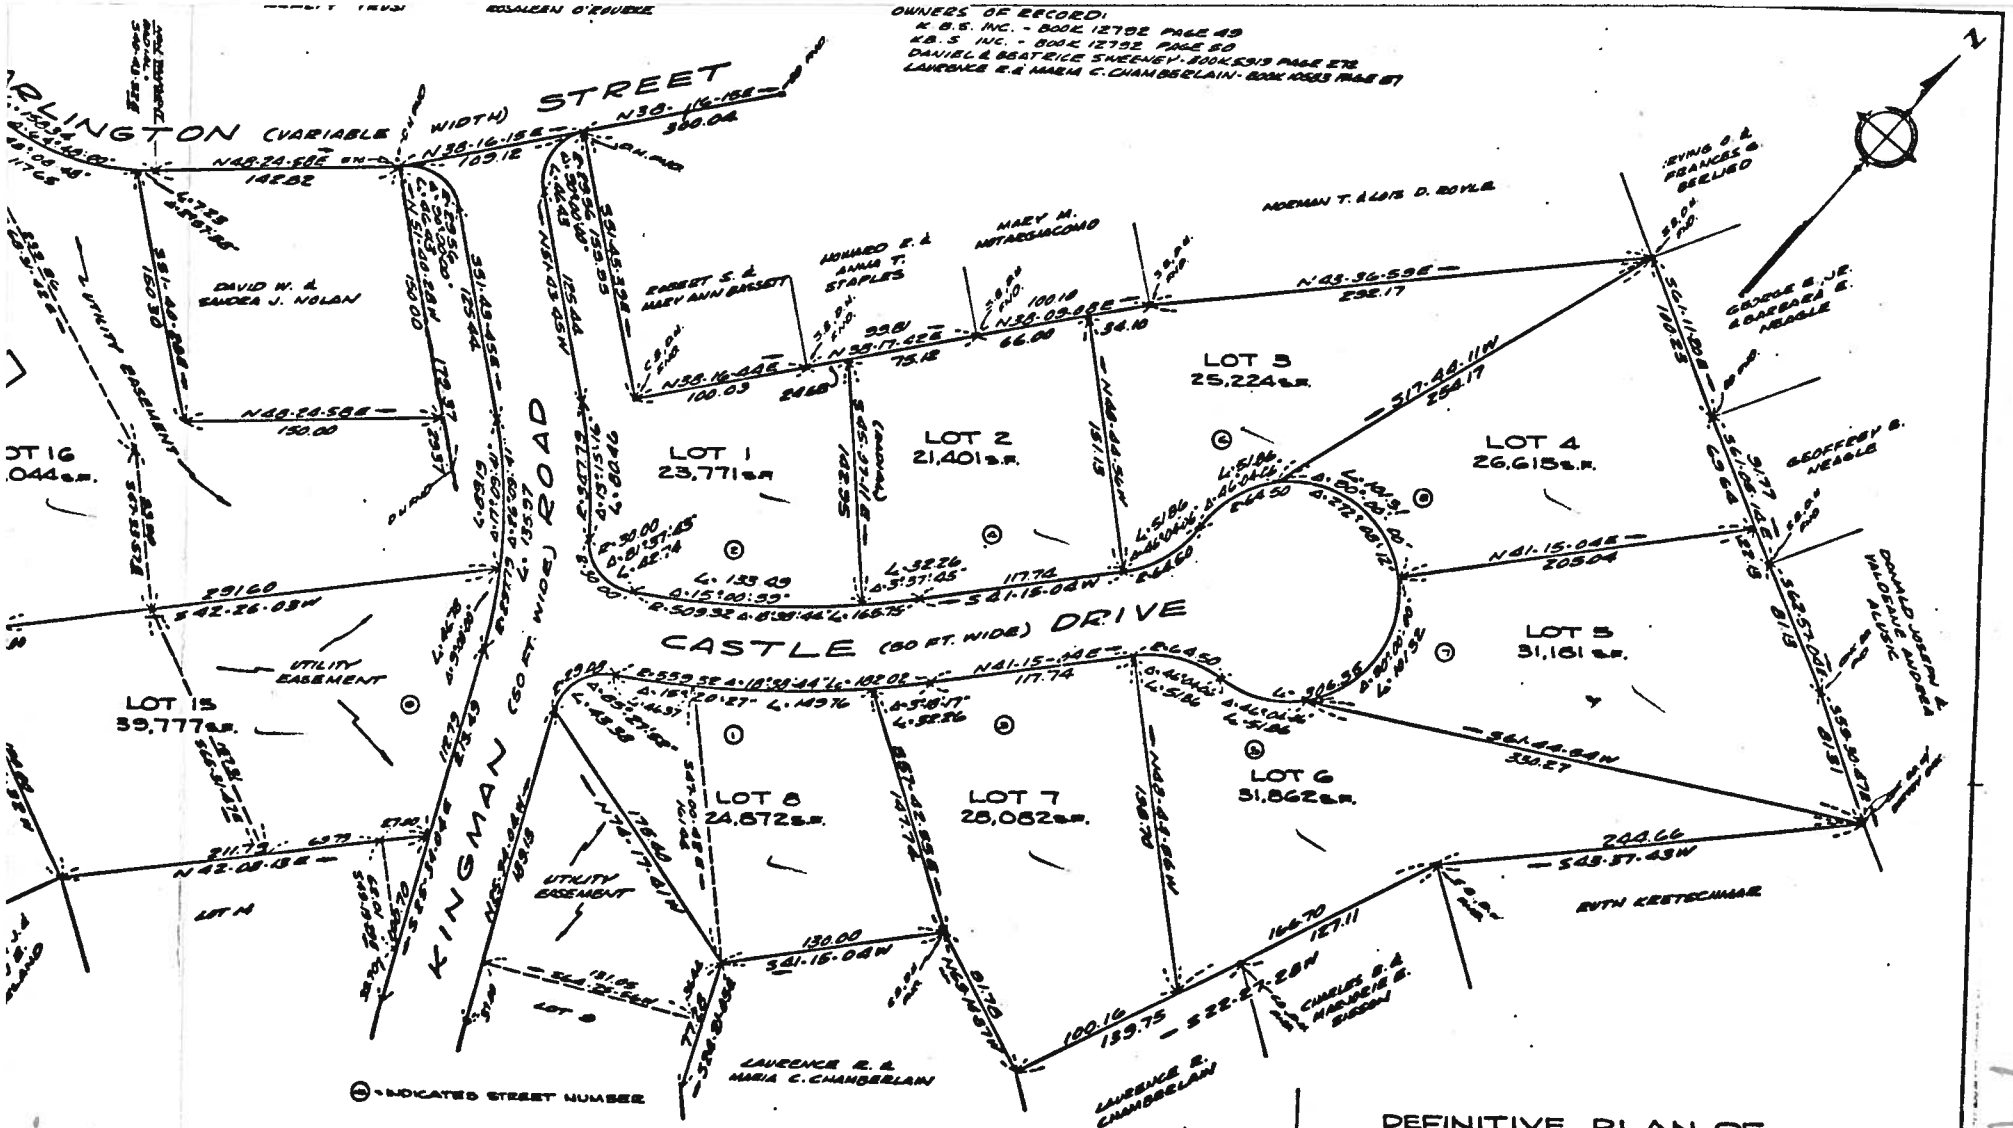

DATE: _____

MAC RAE, CLERK OF THE TOWN OF ACTON, THAT THE NOTICE OF APPROVAL OF THIS N PLANNING BOARD HAS BEEN RECEIVED THIS OFFICE AND NO NOTICE OF APPEAL ING THE TWENTY DAYS NEXT AFTER SUCH RDING OF SAID NOTICE."

_____
TOWN CLERK

AT THIS PLAN HAS BEEN PREPARED TH THE RULES AND REGULATIONS OF F DEEDS OF THE COMMONWEALTH OF ."

JOHN E. DUNPHY, JR. - R.L.S. 22158
DATE: SEPT. 15, 1978

ACTON PLANNING BOARD

"THIS SUBDIVISION APPROVED SUBJECT TO A RESTRICTIVE AGREEMENT BETWEEN L.A.S. BUILDERS CORP. AND THE TOWN OF ACTON, TO BE RECORDED HEREWITH."
DATE: SEPT. 11, 1978

ALL SUPPLEMENTARY DATA SUBMITTED UNDER THE SUBDIVISION RULES AND REGULATIONS OF THE TOWN OF ACTON ARE AN INTEGRAL PART OF THE DEFINITIVE PLAN AND NON-COMPLIANCE WITH THE SHOWN PROPOSED PROFILES, UTILITIES, LAYOUTS AND RESTRICTIVE COVENANTS WILL VOID THE APPROVAL STATUS; UNLESS, A VARIANCE IS SPECIFICALLY APPROVED BY THE BOARD IN WRITING.
THE "ORDER OF CONDITIONS" ISSUED BY THE COMMONWEALTH OF MASS. D.E.Q.E. FILE NO. 85-23, RECORDED HEREWITH, IS AN INTEGRAL PART OF THIS DEFINITIVE SUBDIVISION PLAN.

DEFINITIVE PLAN OF COLONIAL ACRES II IN ACTON - MASS.

SCALE: 1 INCH = 40 FEET OCTOBER 10, 1977

FOR: L.A.S. BUILDERS CORPORATION
115 MAIN ST. - PEPPERELL - MASS.

ENGINEERING BY: ACTON SURVEY & ENGINEERING, INC.
277 CENTRAL ST. - ACTON - MASS.

GRAPHIC SCALE
0 20 40 80 120

FILE NO. 11877

79-57