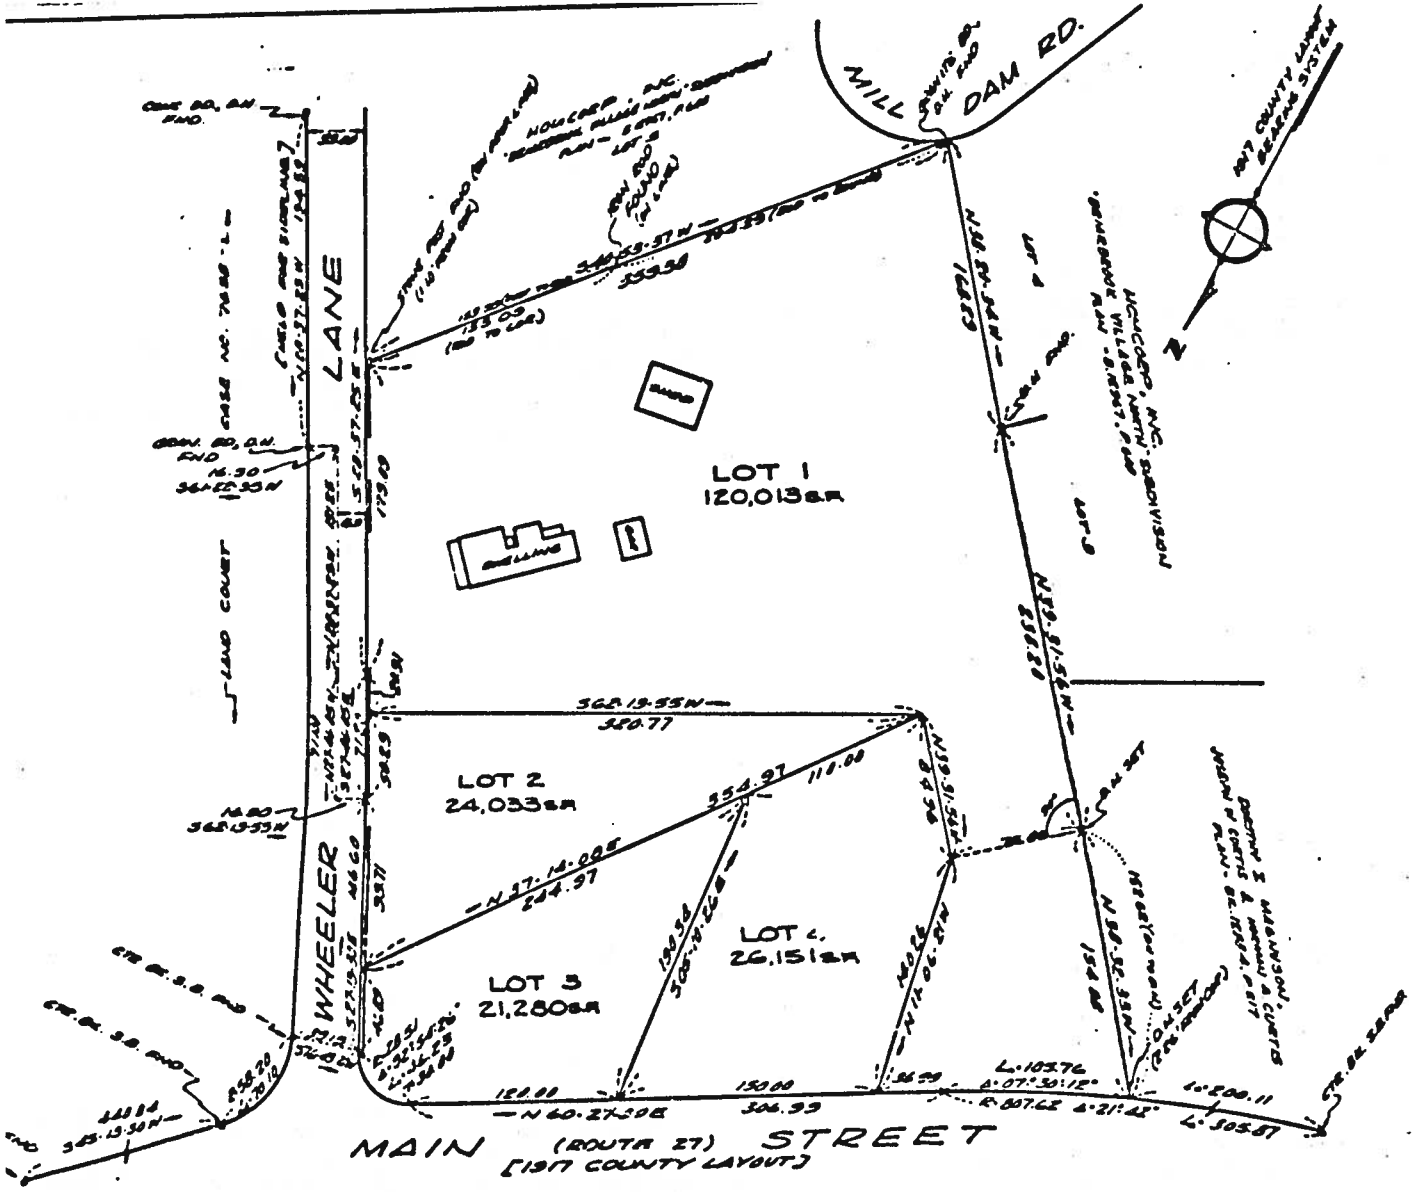

SEE DEED RECORDED IN MIDDLESEX SOUTH DISTRICT REGI
OF DEEDS IN BOOK 8156, PAGE 527.

NOTE: THE SIDELINE OF WHEELER LANE HAS BEEN ESTABLISHED FROM LAND COURT CASE NO. 7658 AND THE 1917 COUNTY COMMISSIONERS "PLAN OF CHANGE OF LOCATION OF LOWELL ROAD (NOW MAIN ST.) ACTON."

79-71

ACTON PLANNING BOARD
"APPROVAL UNDER THE SUBDIVISION CONTROL LAW NOT REQUIRED."
DATE: July 17, 1979

"I CERTIFY THAT THIS PLAN HAS BEEN PREPARED IN CONFORMITY WITH THE RULES AND REGULATIONS OF THE REGISTERS OF DEEDS OF THE COMMONWEALTH OF MASSACHUSETTS."
JOHN E. DUNPHY, JR. - R.L.S. 22158
DATE: JULY 26, 1979

PLAN OF LAND
IN
ACTON • MAS
OWNED BY: EDWARD A & JEAN R. POO
SCALE: 1 INCH = 40 FEET JULY
ACTON SURVEY & ENGINEERING
277 CENTRAL ST. • ACTON • MA

GRAP
0 20 40

847 of 79
2655