PLAN OF LAND IN
ACTON , MASS.
OWNER : CARSON CONSTR. CO. INC.

R.D. NELSON
144 SUDBURY RD.
SCALE 1" = 40'

CIVIL ENGINEERS
CONCORD , MASS.
OCTOBER 22, 1975

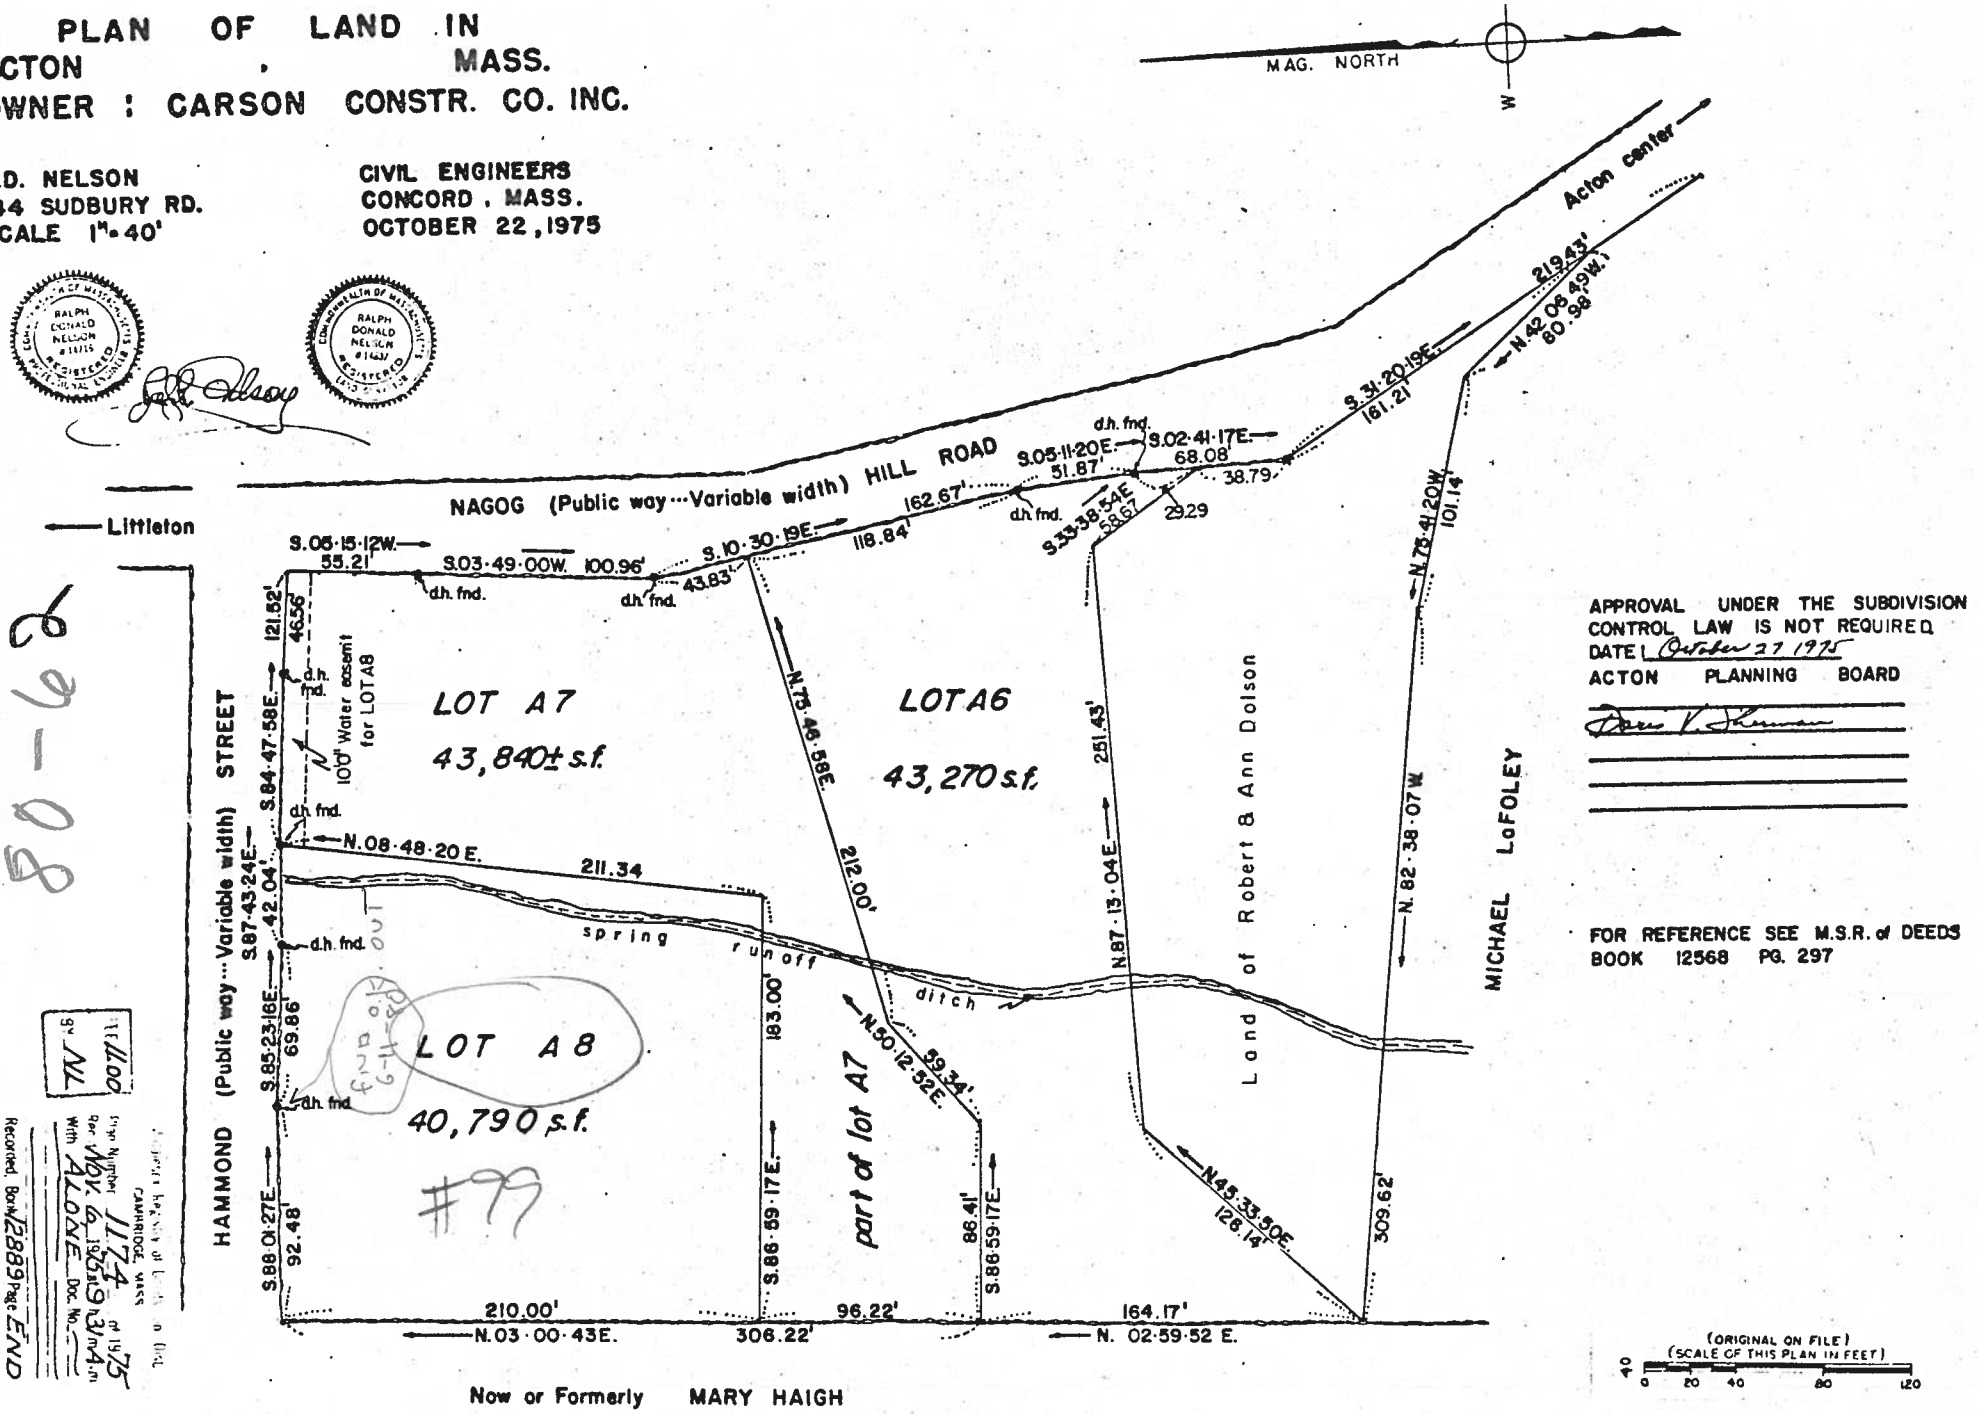

APPROVAL UNDER THE SUBDIVISION CONTROL LAW IS NOT REQUIRED
DATE October 27 1975
ACTON PLANNING BOARD

FOR REFERENCE SEE M.S.R. of DEEDS
BOOK 12568 PG. 297

(ORIGINAL ON FILE)
(SCALE OF THIS PLAN IN FEET)
0 20 40 80 120

Recorded in Middlesex South District Registry of Deeds, Book 12889 Page 74
Attest: Register

Plan Number 1174 of 1975
Recorded Nov. 6, 1975 at 3 hr 4 m
With ALONE Doc. No.
END

1174