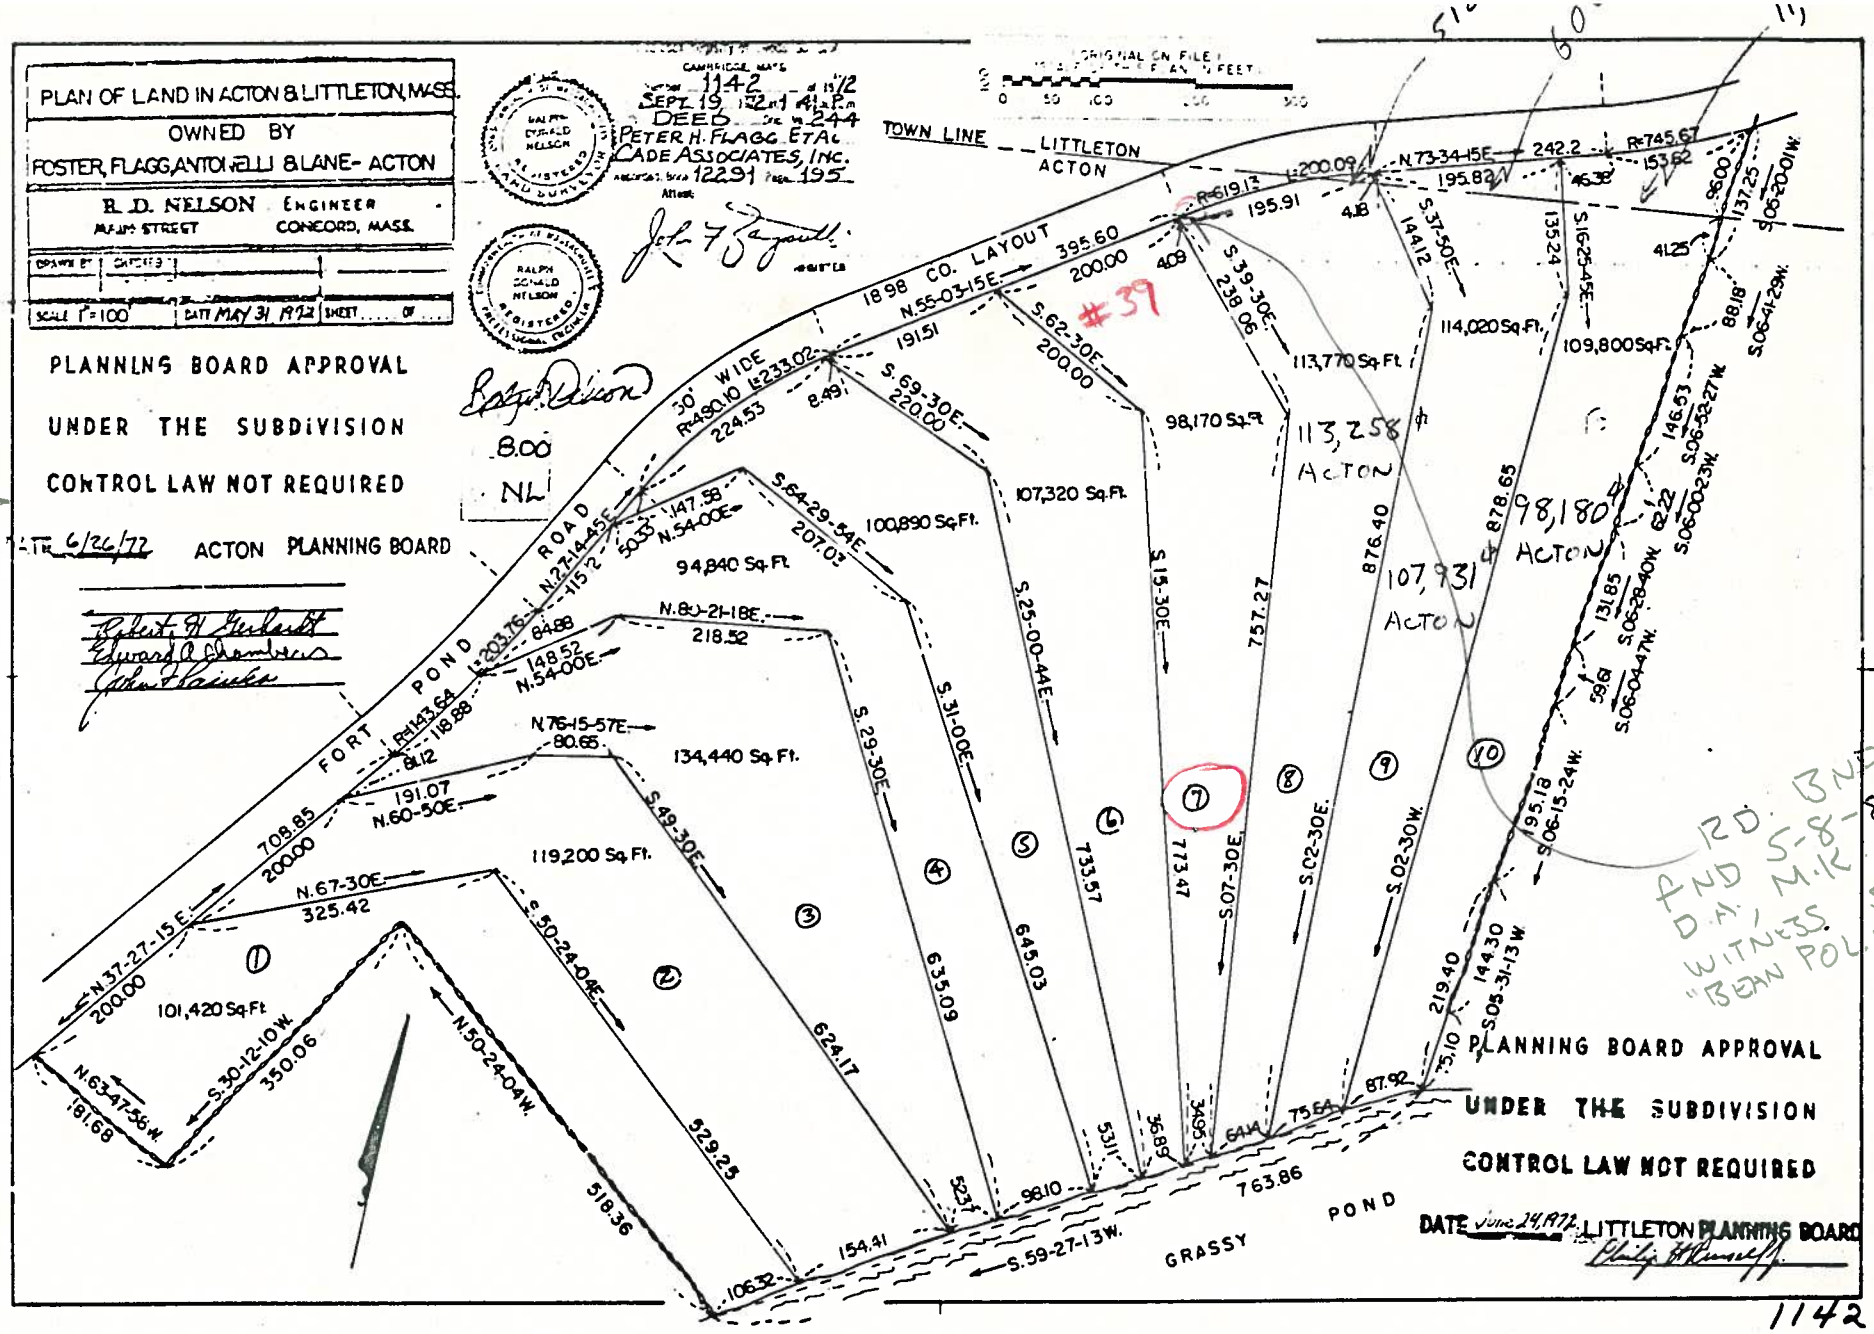
PLAN OF LAND IN ACTON & LITTLETON, MASS.
OWNED BY
FOSTER, FLAGG, ANTONELLI & LANE - ACTON
R. D. NELSON ENGINEER
MAIN STREET CONCORD, MASS.
SCALE 1"=100'
DATE MAY 31 1972
PLANNING BOARD APPROVAL
UNDER THE SUBDIVISION
CONTROL LAW NOT REQUIRED
DATE 6/26/72 ACTON PLANNING BOARD
CAMBRIDGE, MASS.
1142
SEPT. 19 1972
DEED
PETER H. FLAGG ET AL
CADE ASSOCIATES, INC.
12291
195
ORIGINAL ON FILE
TOWN LINE
LITTLETON
ACTON
1898 CO. LAYOUT
30' WIDE
FORT POND ROAD
GRASSY POND
113,258 ACTON
98,180 ACTON
107,931 ACTON
#39
RD. BND
FND 5-8-80
D.A., M.K.
WITNESS
"BEAN POLE"
PLANNING BOARD APPROVAL
UNDER THE SUBDIVISION
CONTROL LAW NOT REQUIRED
DATE June 24, 1972 LITTLETON PLANNING BOARD
1142

80-40