SUBDIVISION PLAN OF LAND IN ACTON

R. D. Nelson, Surveyor

March 1, 1977

6683 S

SHEET 1 of 2

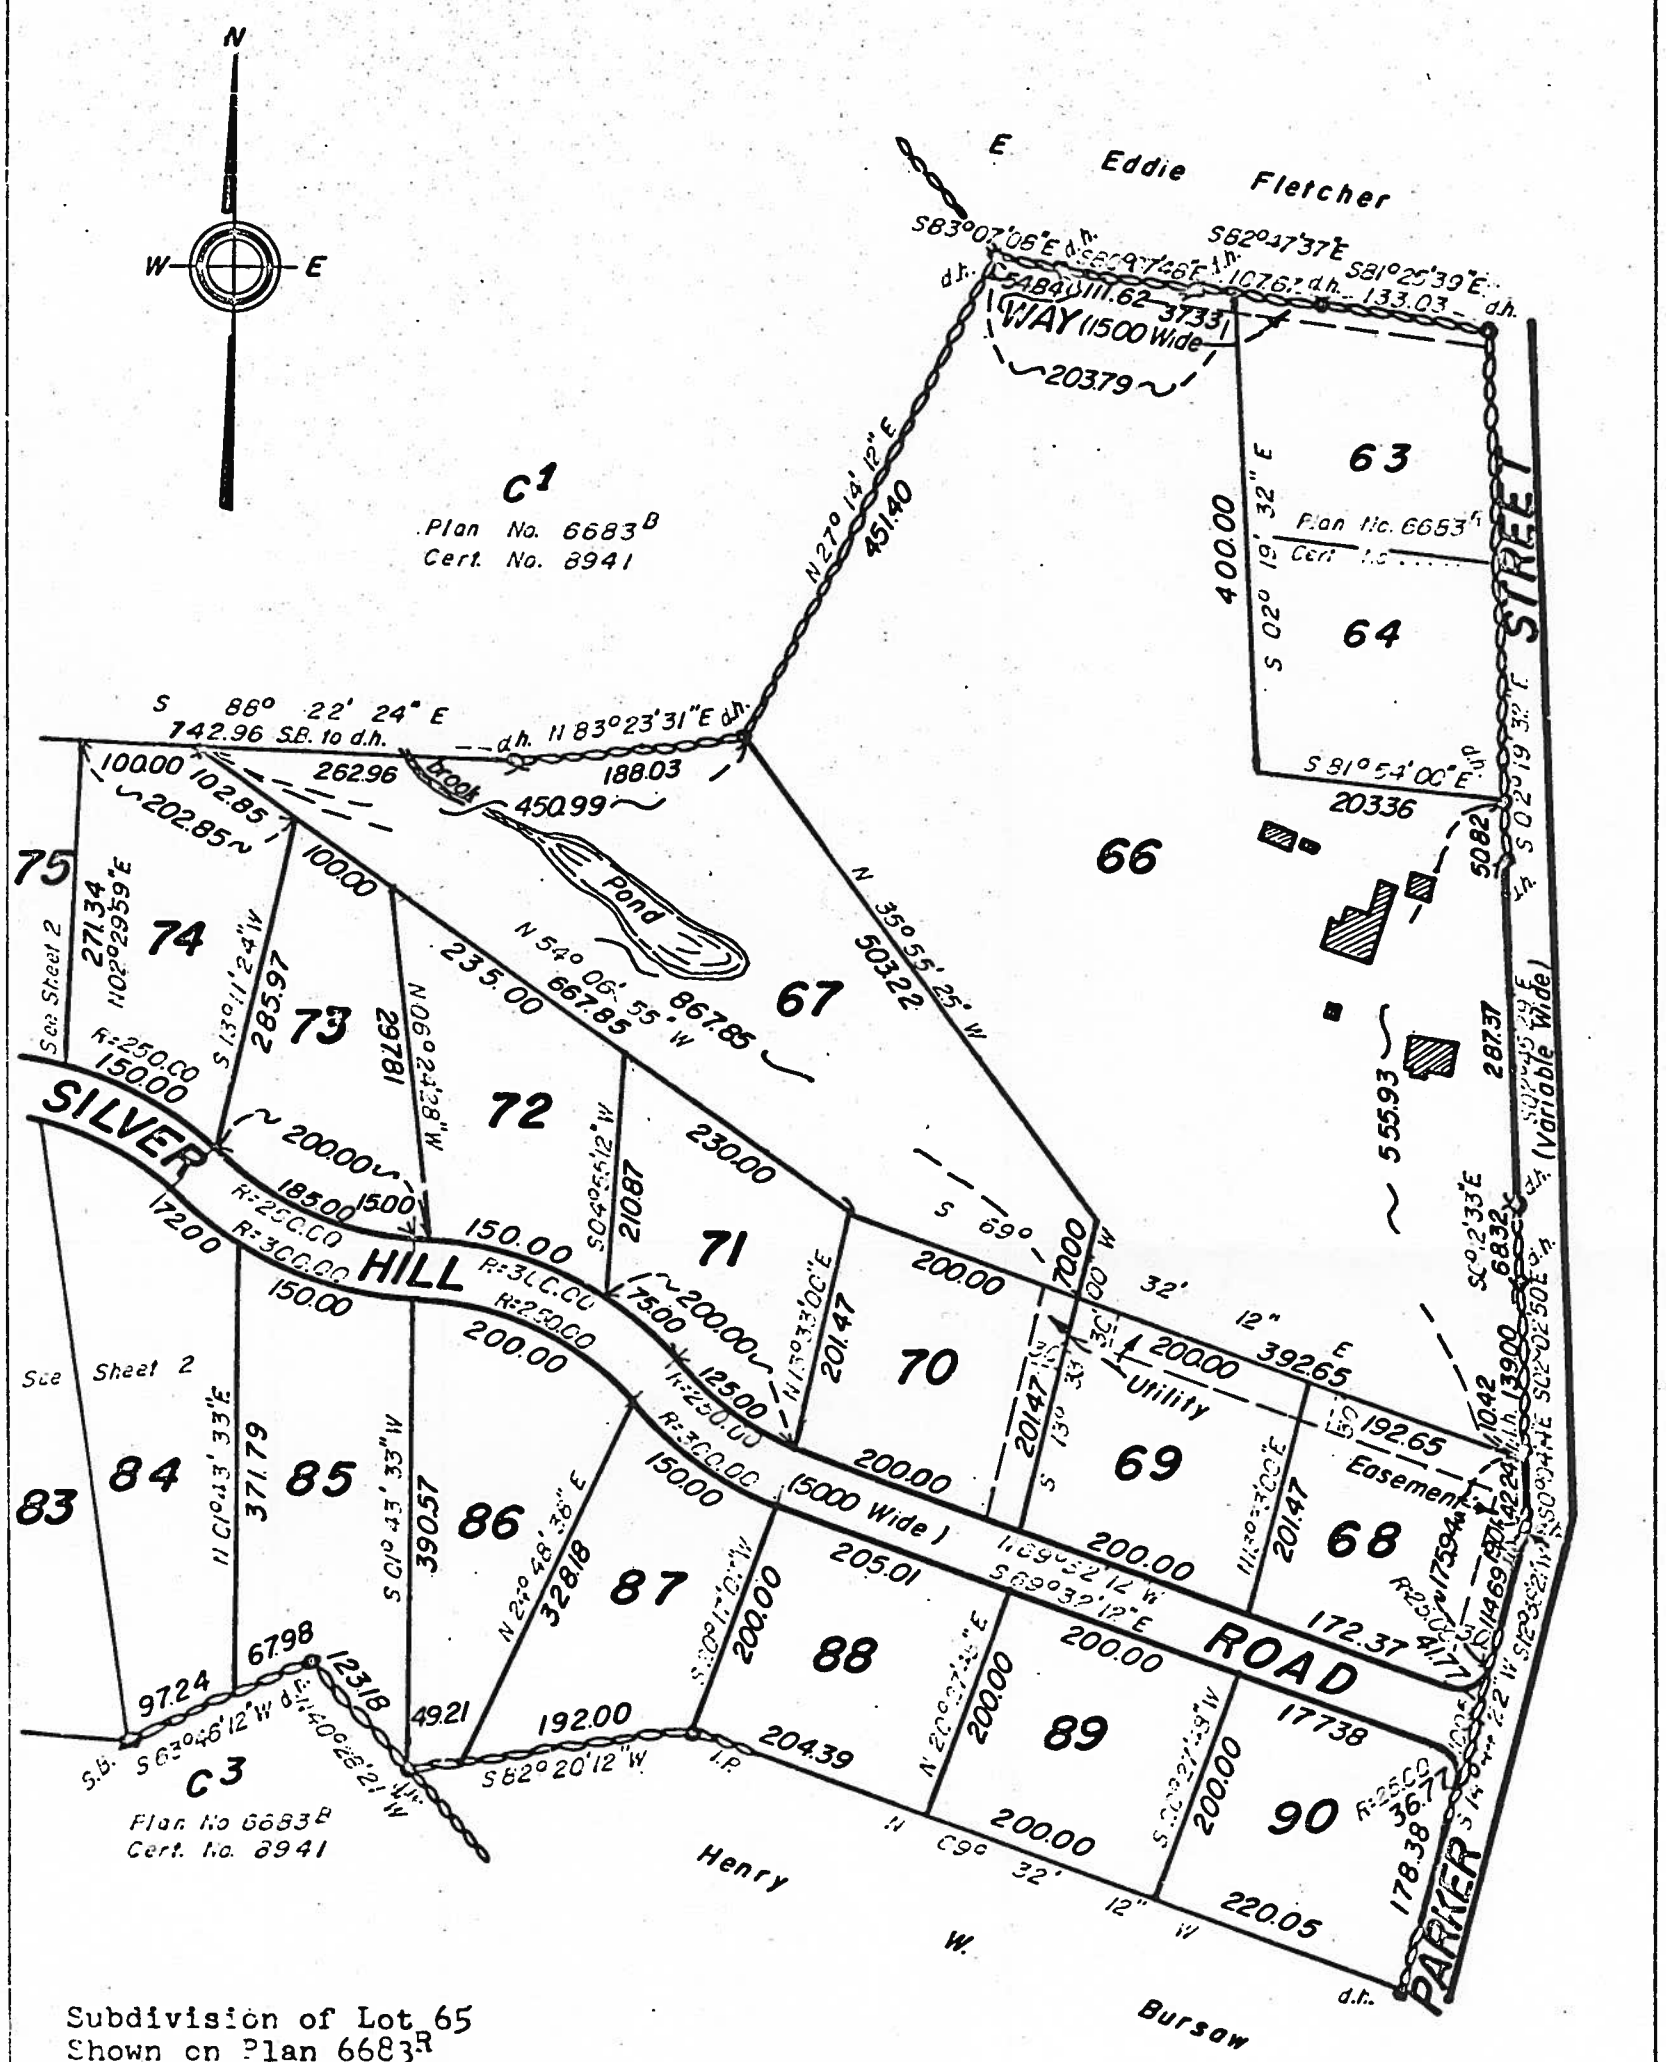

Subdivision of Lot 65
Shown on Plan 6683R
Filed with Cert. of Title No. .....
South Registry District of Middlesex County

Separate certificates of title may be issued for land shown hereon and on sheet 2 as Lots 66 thru 90 By the Court.

AUG. 25, 1977 Joanne M. Mulvey Deputy Recorder.

Copy of part of plan filed in LAND REGISTRATION OFFICE AUG 25, 1977
Scale of this plan 160 feet to an inch
R.L. Woodbury, Engineer for Court

Form LCE-S-3. 3000-7-76

6683 S 1 of 2

See Ridgewood Estates File