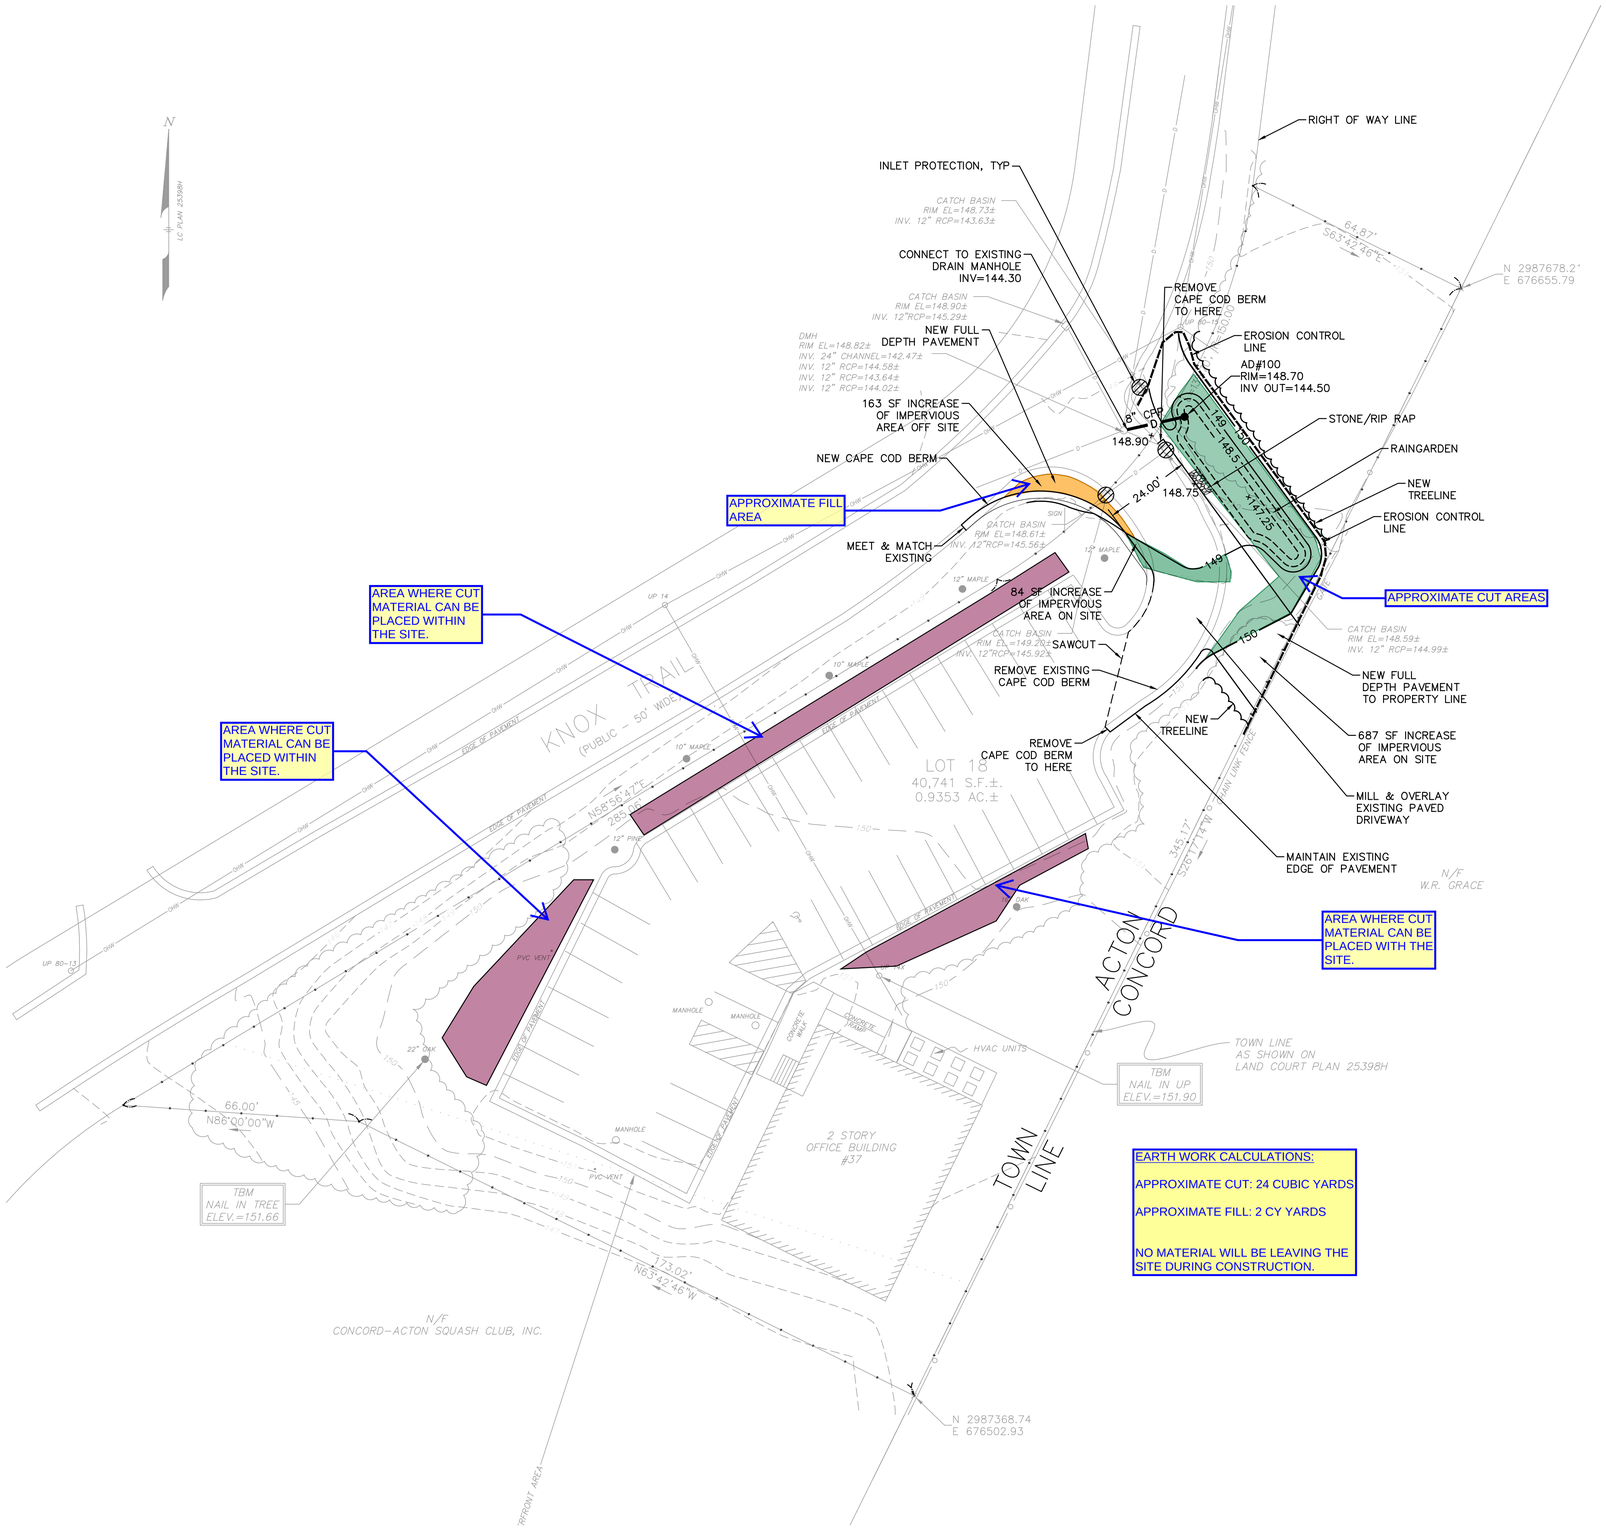

EARTH WORK CALCULATIONS:

APPROXIMATE CUT: 24 CUBIC YARDS

APPROXIMATE FILL: 2 CY YARDS

NO MATERIAL WILL BE LEAVING THE SITE DURING CONSTRUCTION.