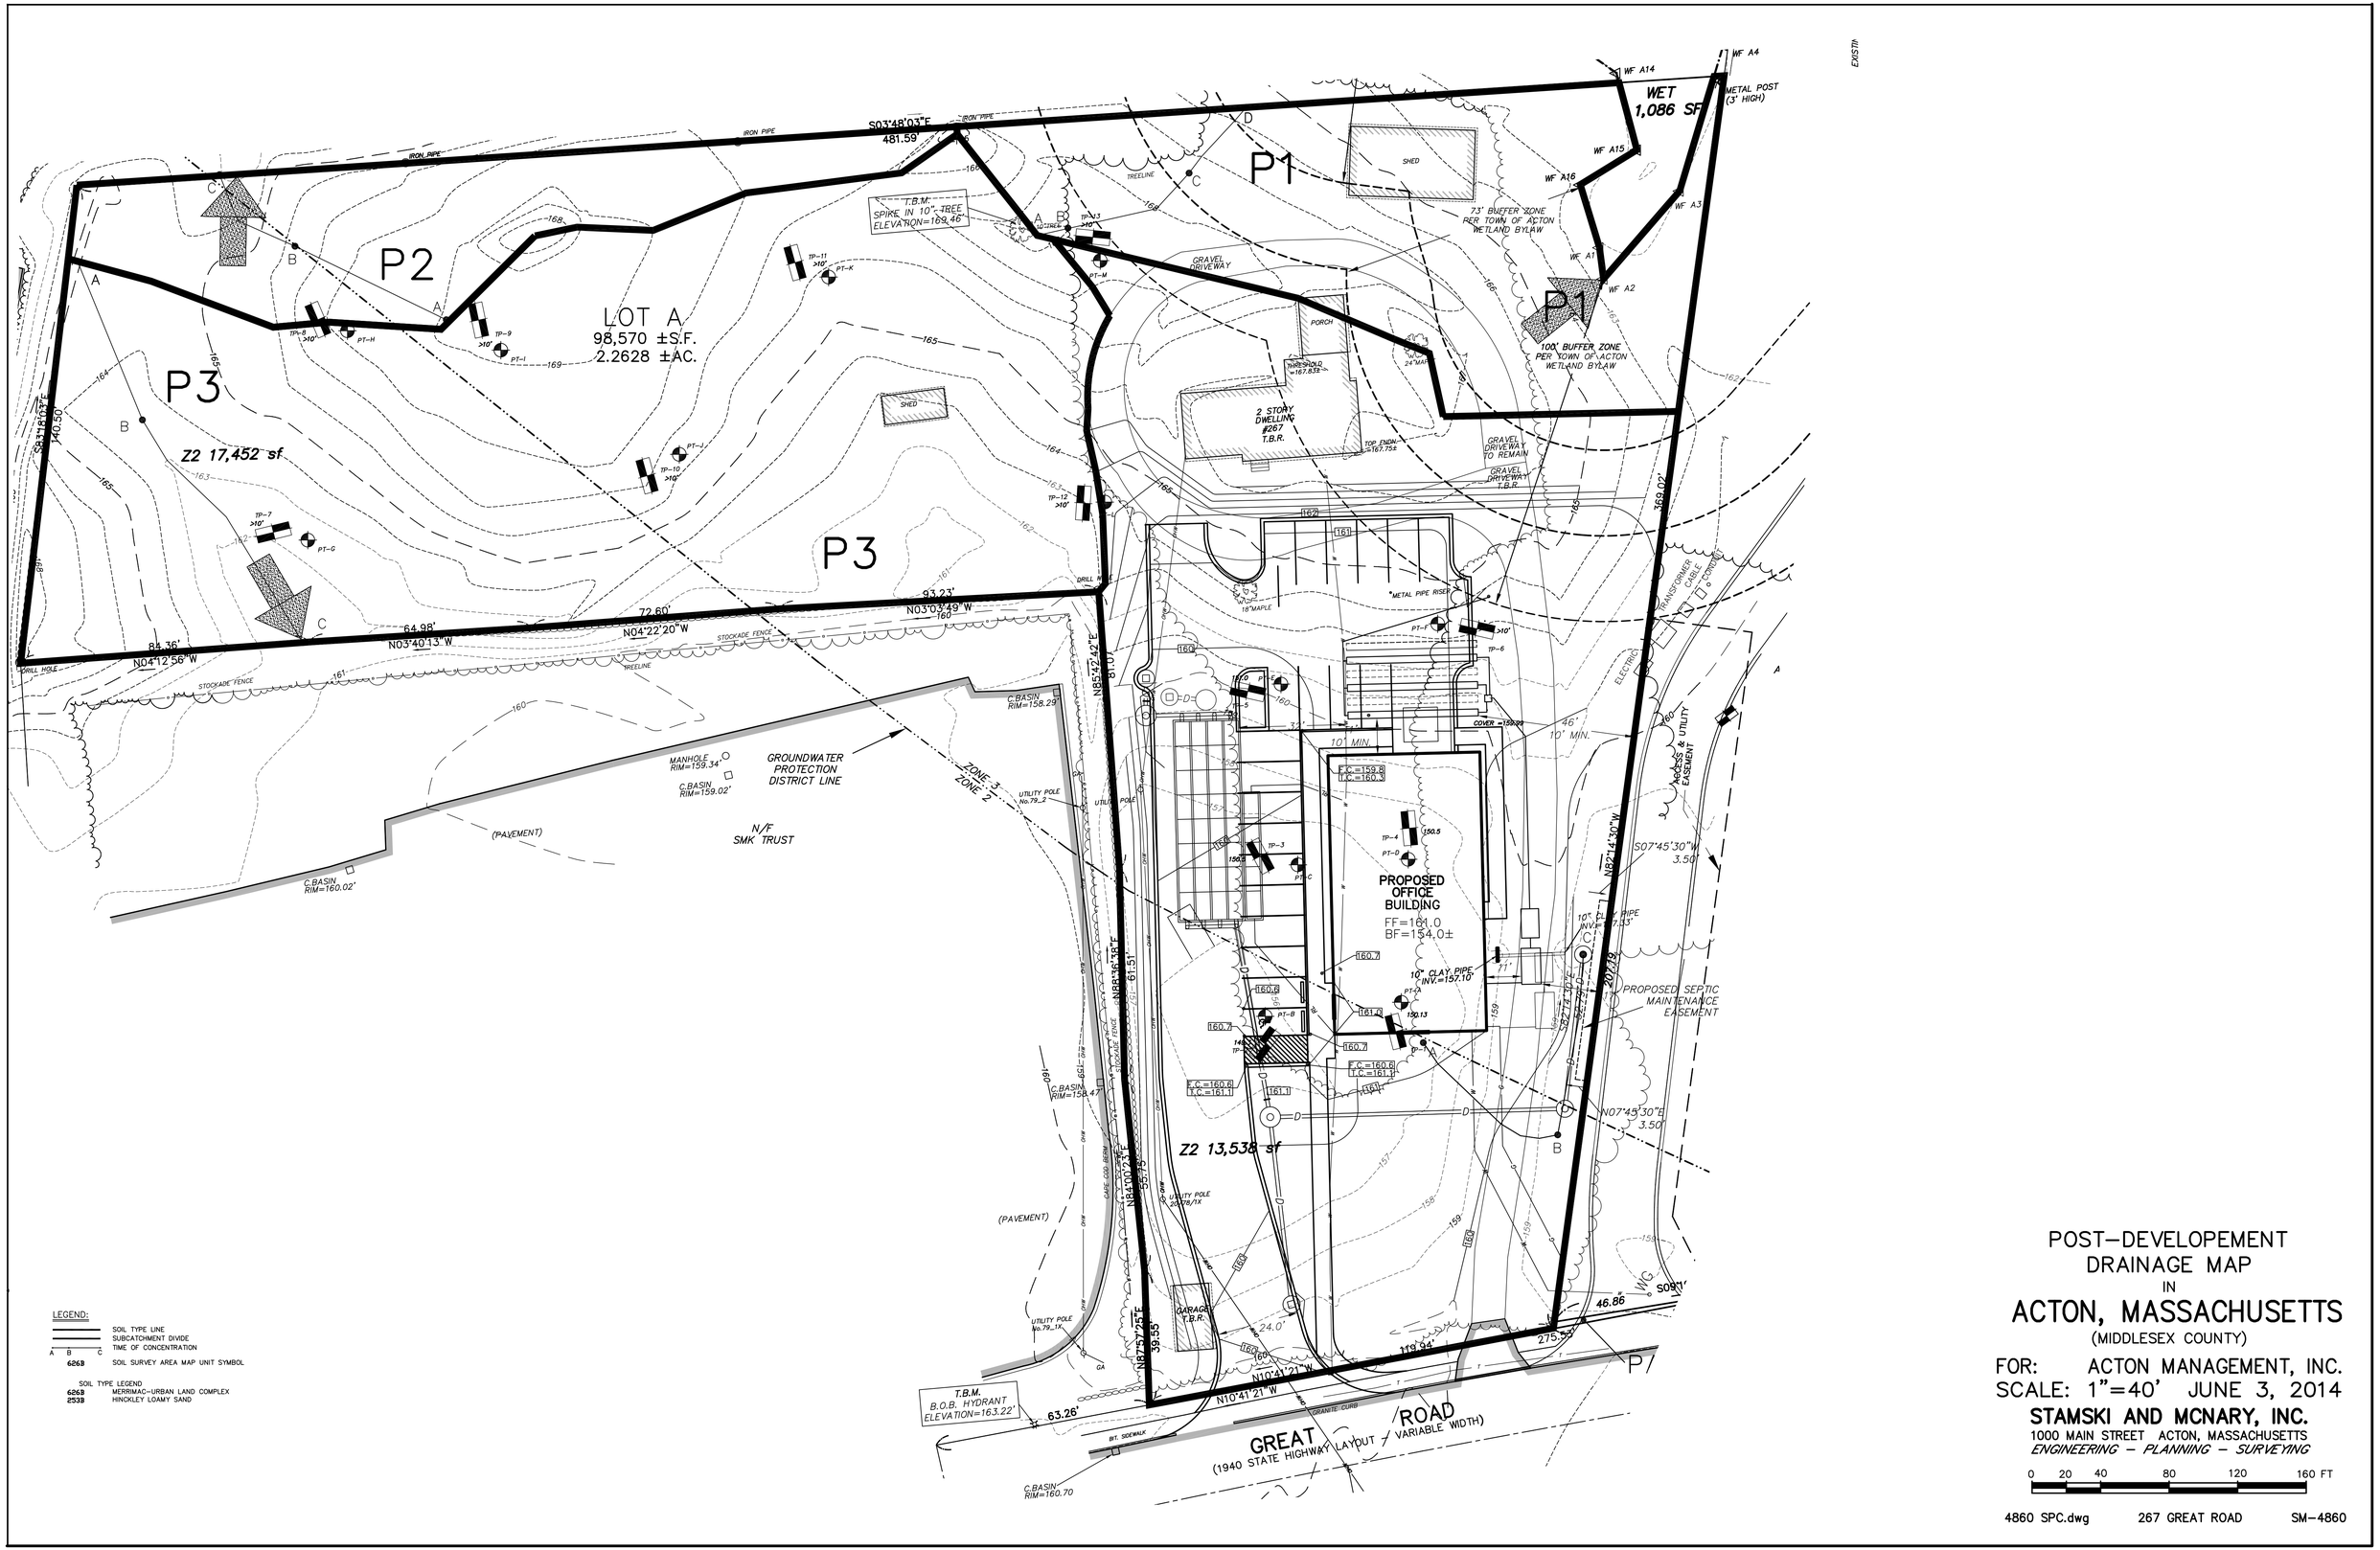

LEGEND:

SOIL TYPE LINE
SUBCATCHMENT DIVIDE
A B C TIME OF CONCENTRATION
6263 SOIL SURVEY AREA MAP UNIT SYMBOL

SOIL TYPE LEGEND
6263 MERRIMAC-URBAN LAND COMPLEX
253B HINCKLEY LOAMY SAND

POST-DEVELOPEMENT
DRAINAGE MAP
IN

ACTON, MASSACHUSETTS

(MIDDLESEX COUNTY)

FOR: ACTON MANAGEMENT, INC.
SCALE: 1"=40' JUNE 3, 2014

STAMSKI AND MCNARY, INC.
1000 MAIN STREET ACTON, MASSACHUSETTS
ENGINEERING – PLANNING – SURVEYING

0 20 40 80 120 160 FT

4860 SPC.dwg 267 GREAT ROAD SM-4860