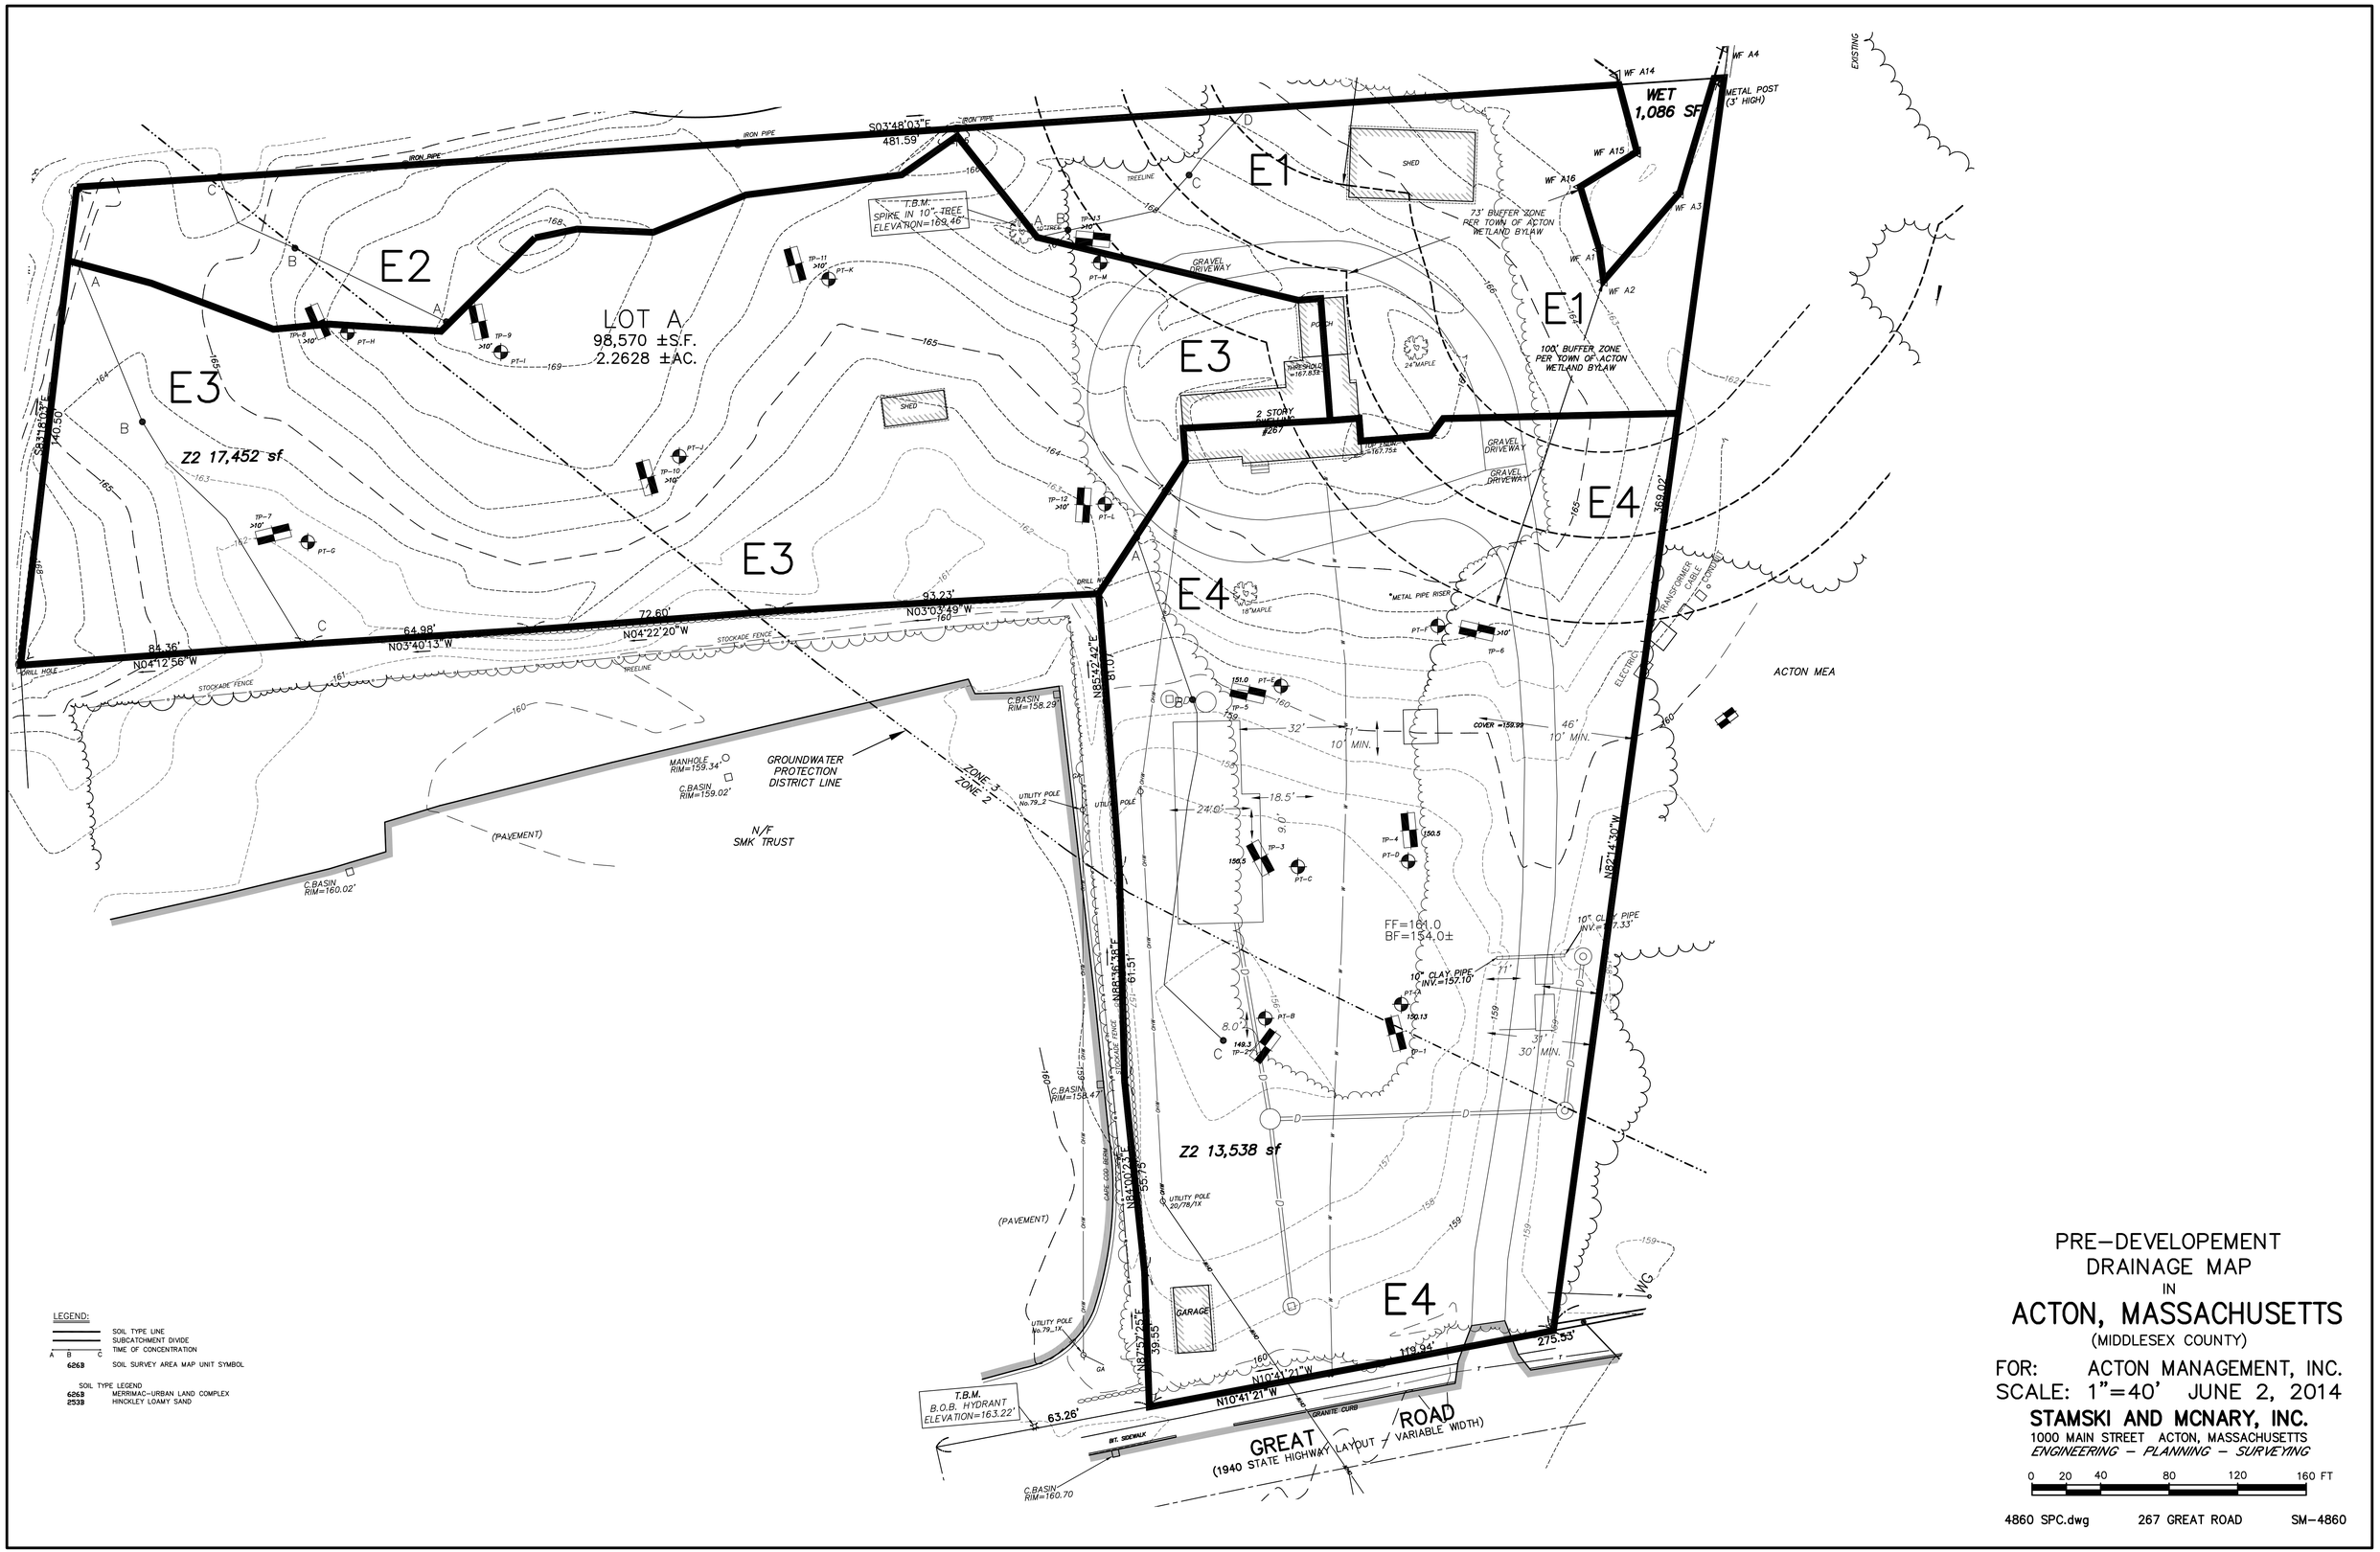

LEGEND:

SOIL TYPE LINE
SUBCATCHMENT DIVIDE
A B C TIME OF CONCENTRATION
6263 SOIL SURVEY AREA MAP UNIT SYMBOL

SOIL TYPE LEGEND
6263 MERRIMAC-URBAN LAND COMPLEX
2533 HINCKLEY LOAMY SAND

PRE-DEVELOPEMENT DRAINAGE MAP IN ACTON, MASSACHUSETTS

(MIDDLESEX COUNTY)

FOR: ACTON MANAGEMENT, INC.
SCALE: 1"=40' JUNE 2, 2014

STAMSKI AND MCNARY, INC.
1000 MAIN STREET ACTON, MASSACHUSETTS
ENGINEERING - PLANNING - SURVEYING

0 20 40 80 120 160 FT

4860 SPC.dwg 267 GREAT ROAD SM-4860