GENERAL NOTES

record: Aavizox Nagog, LLC and KVA Nagog LLC, see Middlesex
uth Registry of Deeds Book 44088 Page 12.
hown as Lots 7, 7-1, 7-2 and 7-4 on Acton Tax Map B4 and
um Unit 20 in Lot 2-3 on Tax Map B4.
re based on markers found as shown on Plan Reference 1.
e was observed of current earth moving work, building construction or
ditions, recent sidewalk construction or repairs or evidence of site use
vaste dump, sump or sanitary landfill. No proposed changes in street
own by this Surveyor.
as access to Great Road, Route 2A, a public dedicated right of way.
ry or burial ground was observed on premises.
urements match record measurements.
ription forms a mathematically closed figure without gaps, gores or

NOTES CORRESPONDING T SCHEDULE "B"

The property hereon described is the same as the pertinent property a in Title Insurance Company, Commitment No. , effective date

Exceptions

1 - 4 Non-survey
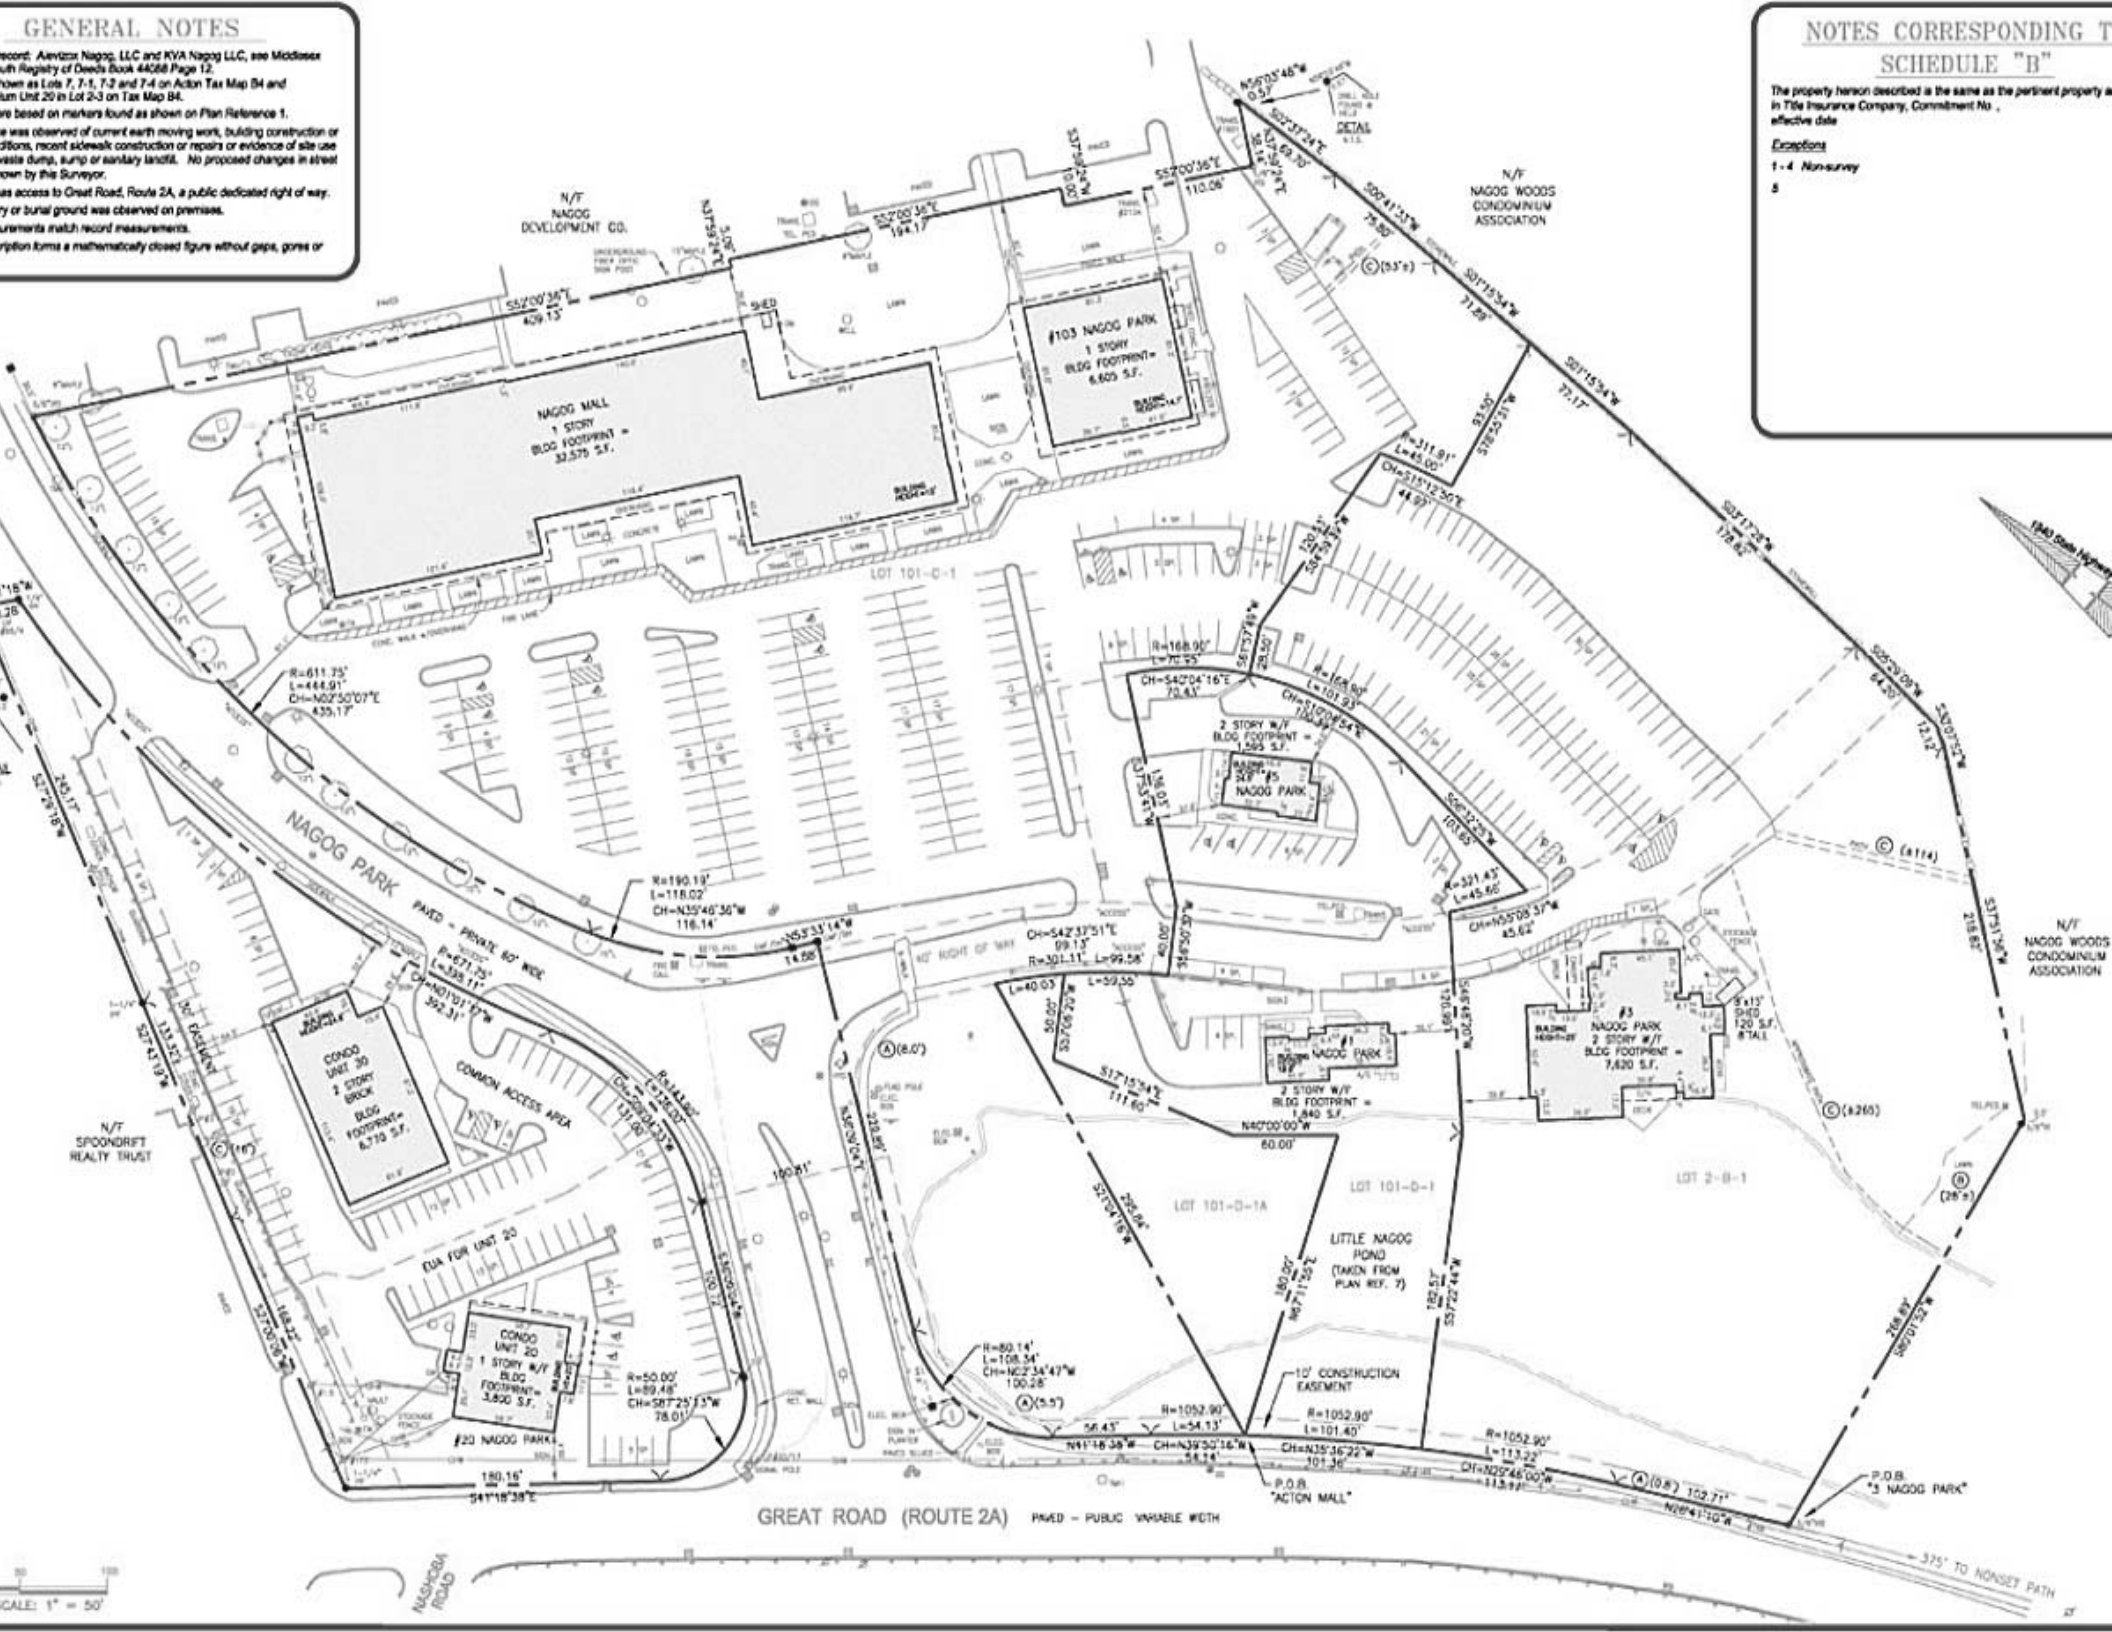
5