Lower Floor Plan

1/8"=1'-0"

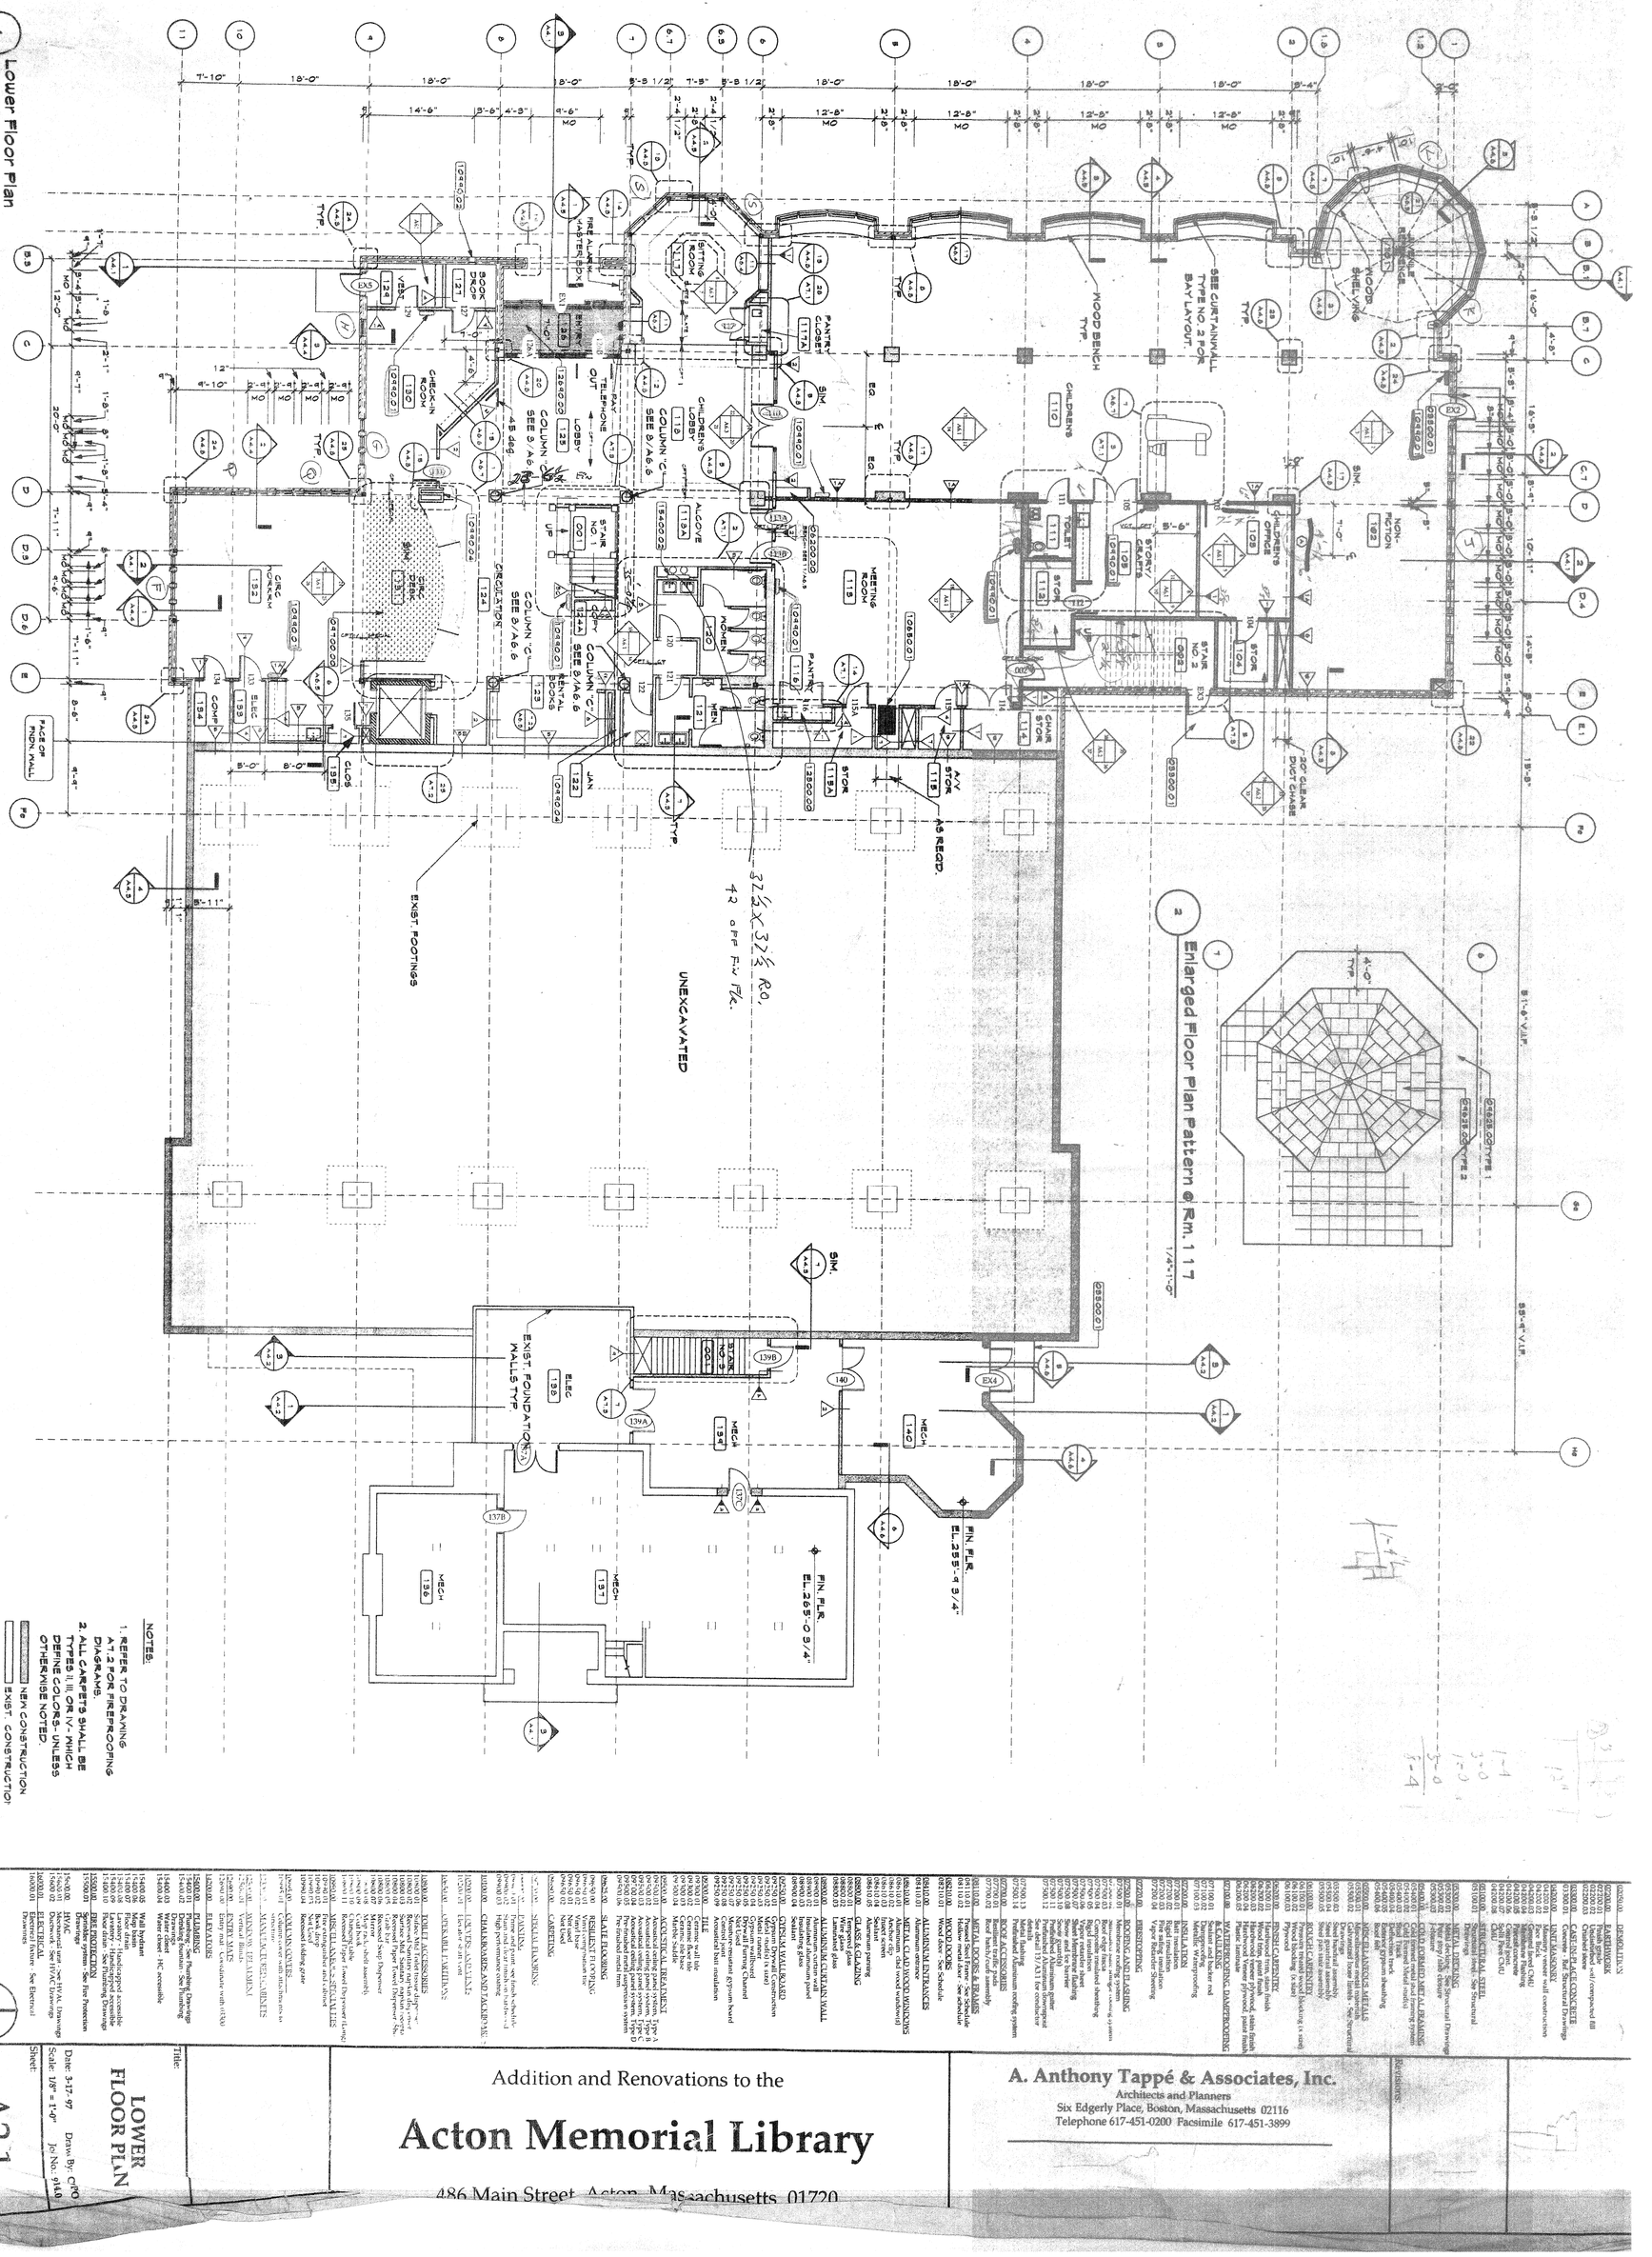

NOTES:

1. REFER TO DRAWING A7.2 FOR FIREPROOFING DIAGRAMS.
2. ALL CARPETS SHALL BE TYPES II, III, OR IV - WHICH DEFINE COLORS - UNLESS OTHERWISE NOTED.

NEW CONSTRUCTION

EXIST. CONSTRUCTION

02220.00	DEMOLITION
