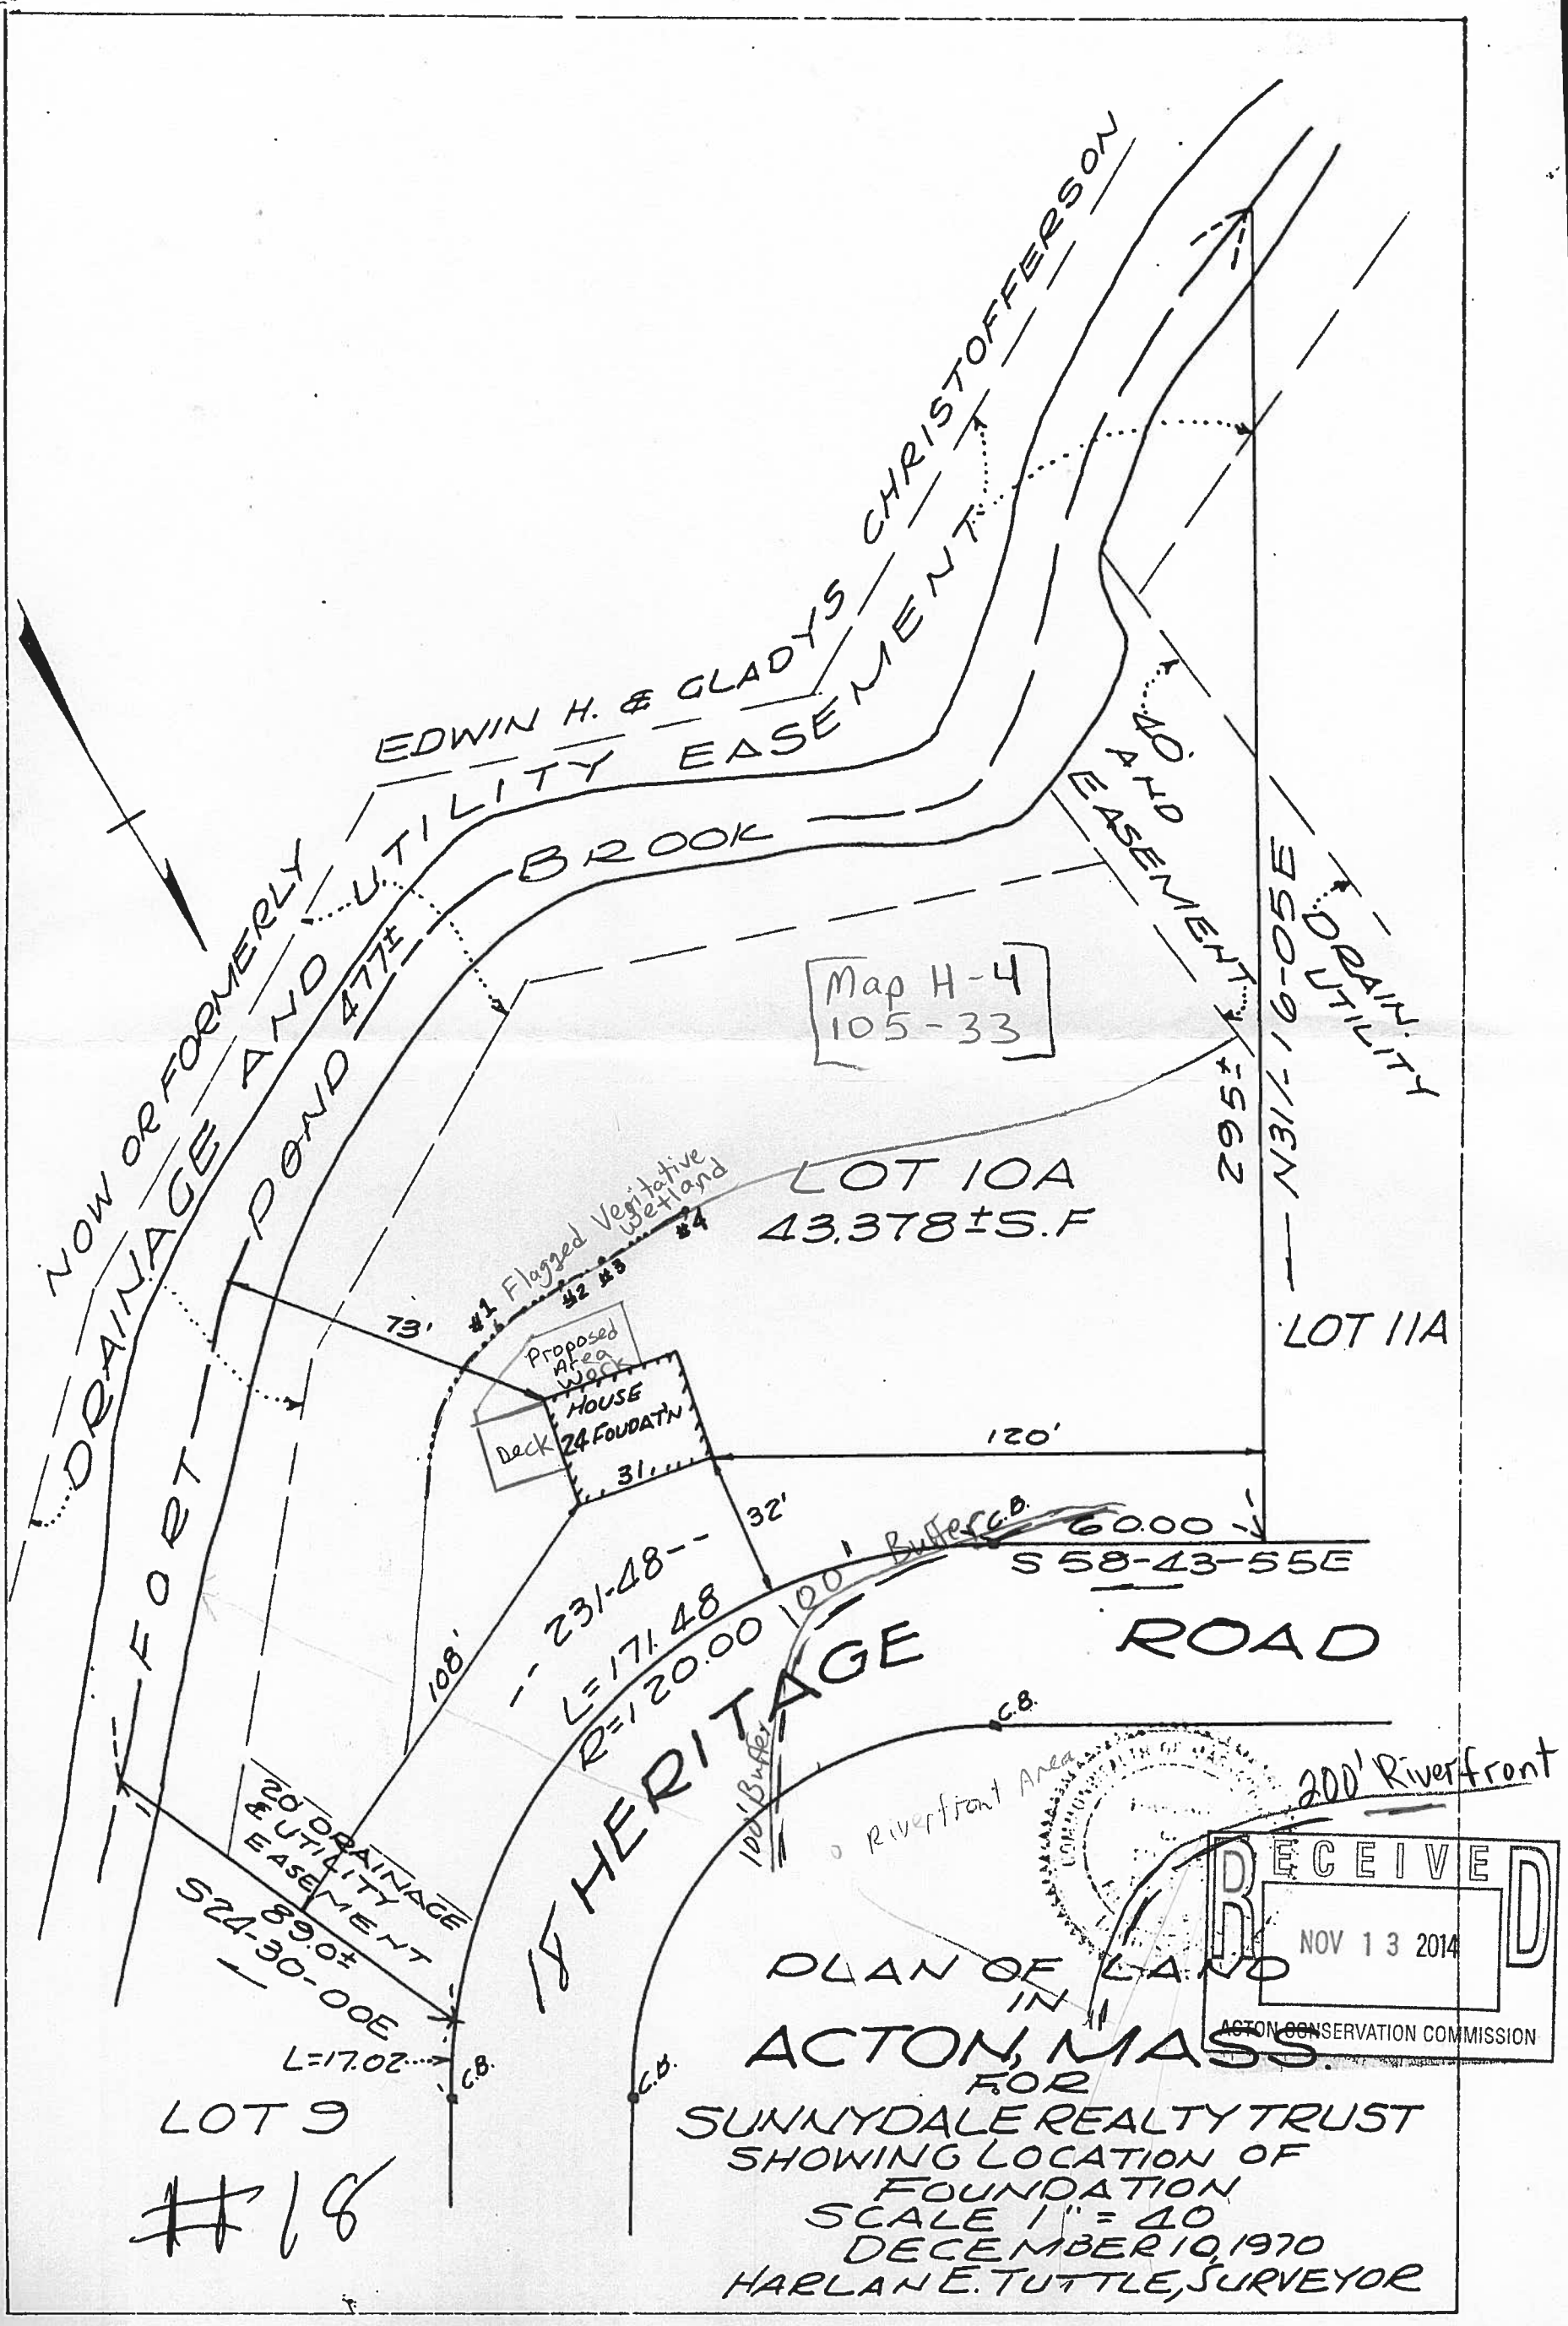
NOW OR FORMERLY
EDWIN H. & GLADYS CHRISTOFFERSON
DRAINAGE AND UTILITY EASEMENT
POND 477±
BROOK
40' DRAIN. UTILITY EASEMENT
Map H-4
105-33
N31-16-05E
295±
LOT 10A
43,378±S.F
Flagged Vegitative Wetland
#1 #2 #3 #4
73'
Proposed Area Work
Deck
HOUSE & FOUDAT'N
31'
120'
32'
LOT 11A
60.00
S 58-43-55E
ROAD
231.48
L=171.48
R=120.00
100' Buffer
C.B.
108'
FOREST
18 HERITAGE
20' DRAINAGE & UTILITY EASEMENT
S24-30-00E
89.0±
L=17.02
LOT 9
#16
200' Riverfront
Riverfront Area
PLAN OF LAND
IN
ACTON, MASS.
FOR
SUNNYDALE REALTY TRUST
SHOWING LOCATION OF
FOUNDATION
SCALE 1" = 40
DECEMBER 10, 1970
HARLAN E. TUTTLE, SURVEYOR
RECEIVED
NOV 13 2014
ACTON CONSERVATION COMMISSION