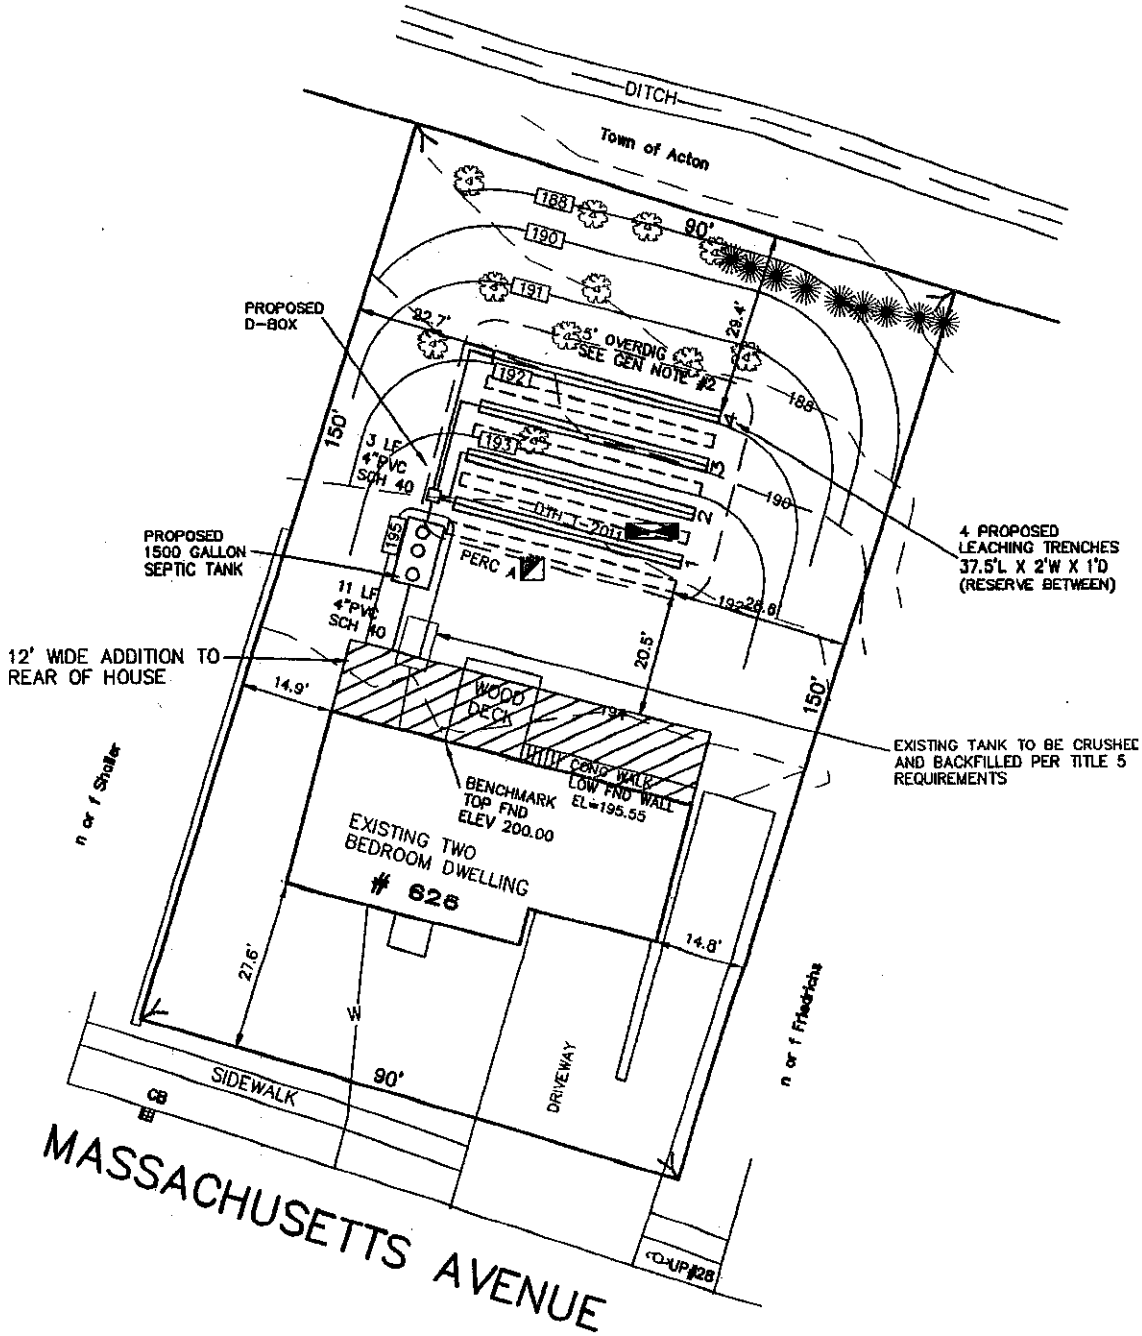
DITCH
Town of Acton
188
190
191
90'
PROPOSED
D-BOX
22.7'
5' OVERDIG
SEE GEN NOTE #2
29.4'
192
188
150'
3 LF
4"PVC
SCH 40
193
190
DTH T-2011
PROPOSED
1500 GALLON
SEPTIC TANK
195
PERC A
4 PROPOSED
LEACHING TRENCHES
37.5'L X 2'W X 1'D
(RESERVE BETWEEN)
11 LF
4"PVC
SCH 40
192
28.8'
12' WIDE ADDITION TO
REAR OF HOUSE
14.9'
20.5'
WOOD
DECK
150'
EXISTING TANK TO BE CRUSHED
AND BACKFILLED PER TITLE 5
REQUIREMENTS
CONC WALK
LOW FND WALL
EL=195.55
BENCHMARK
TOP FND
ELEV 200.00
n or f Shaller
EXISTING TWO
BEDROOM DWELLING
626
14.8'
27.6'
W
n or f Friedrichs
SIDEWALK
90'
DRIVEWAY
CB
MASSACHUSETTS AVENUE
UP#28