A 2.1

RG DIXON AIA.

172 NEWTOWN RD.
ACTON, MA.

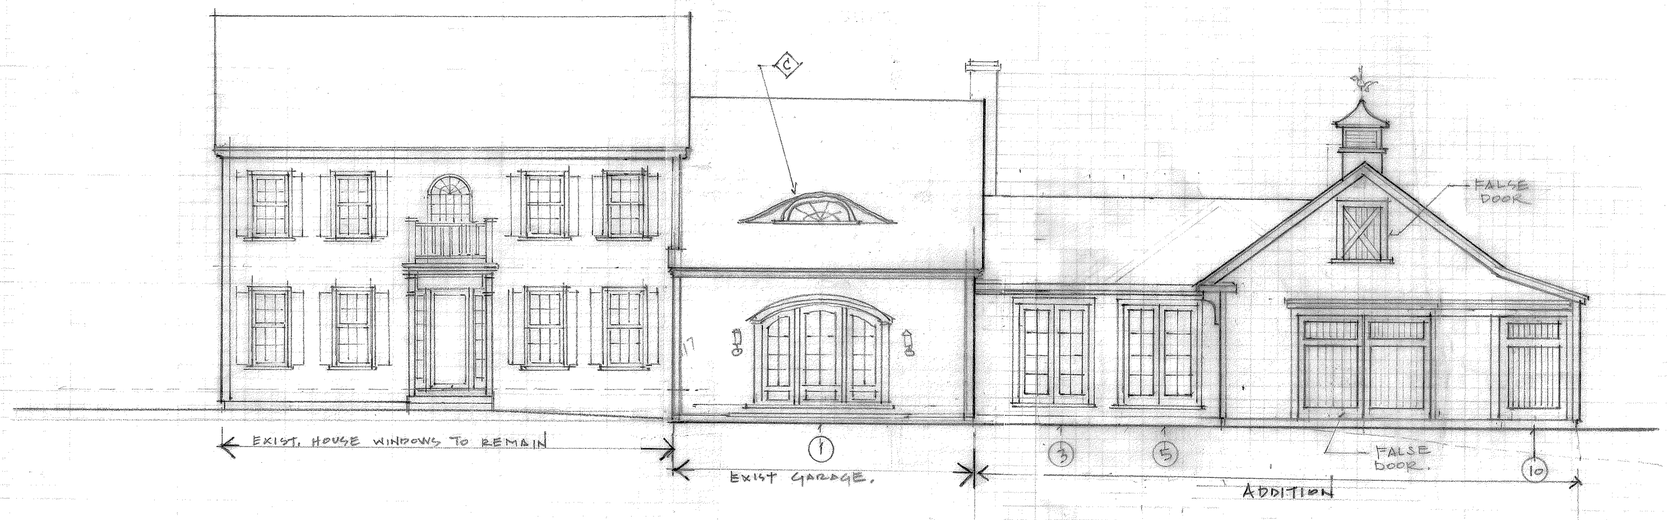

E EAST ELEVATION
1/8"=1'-0"

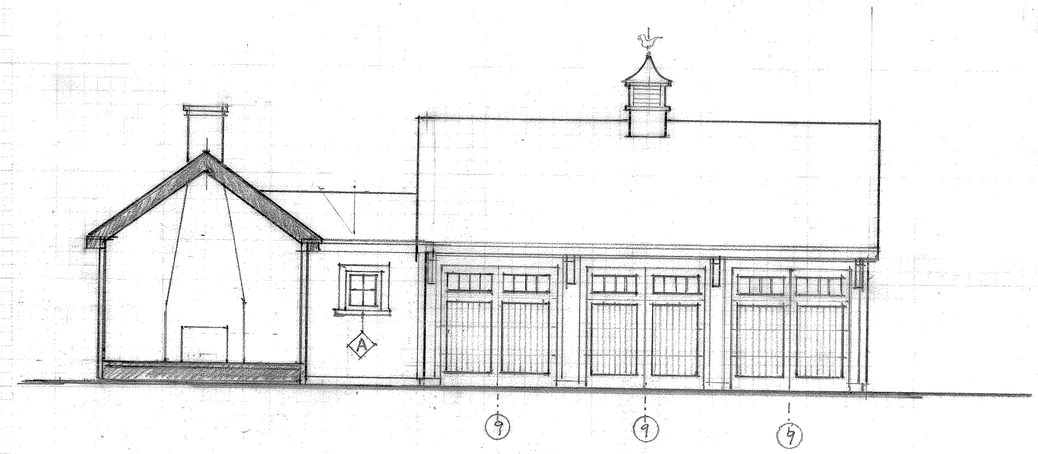

S SOUTH ELEVATION