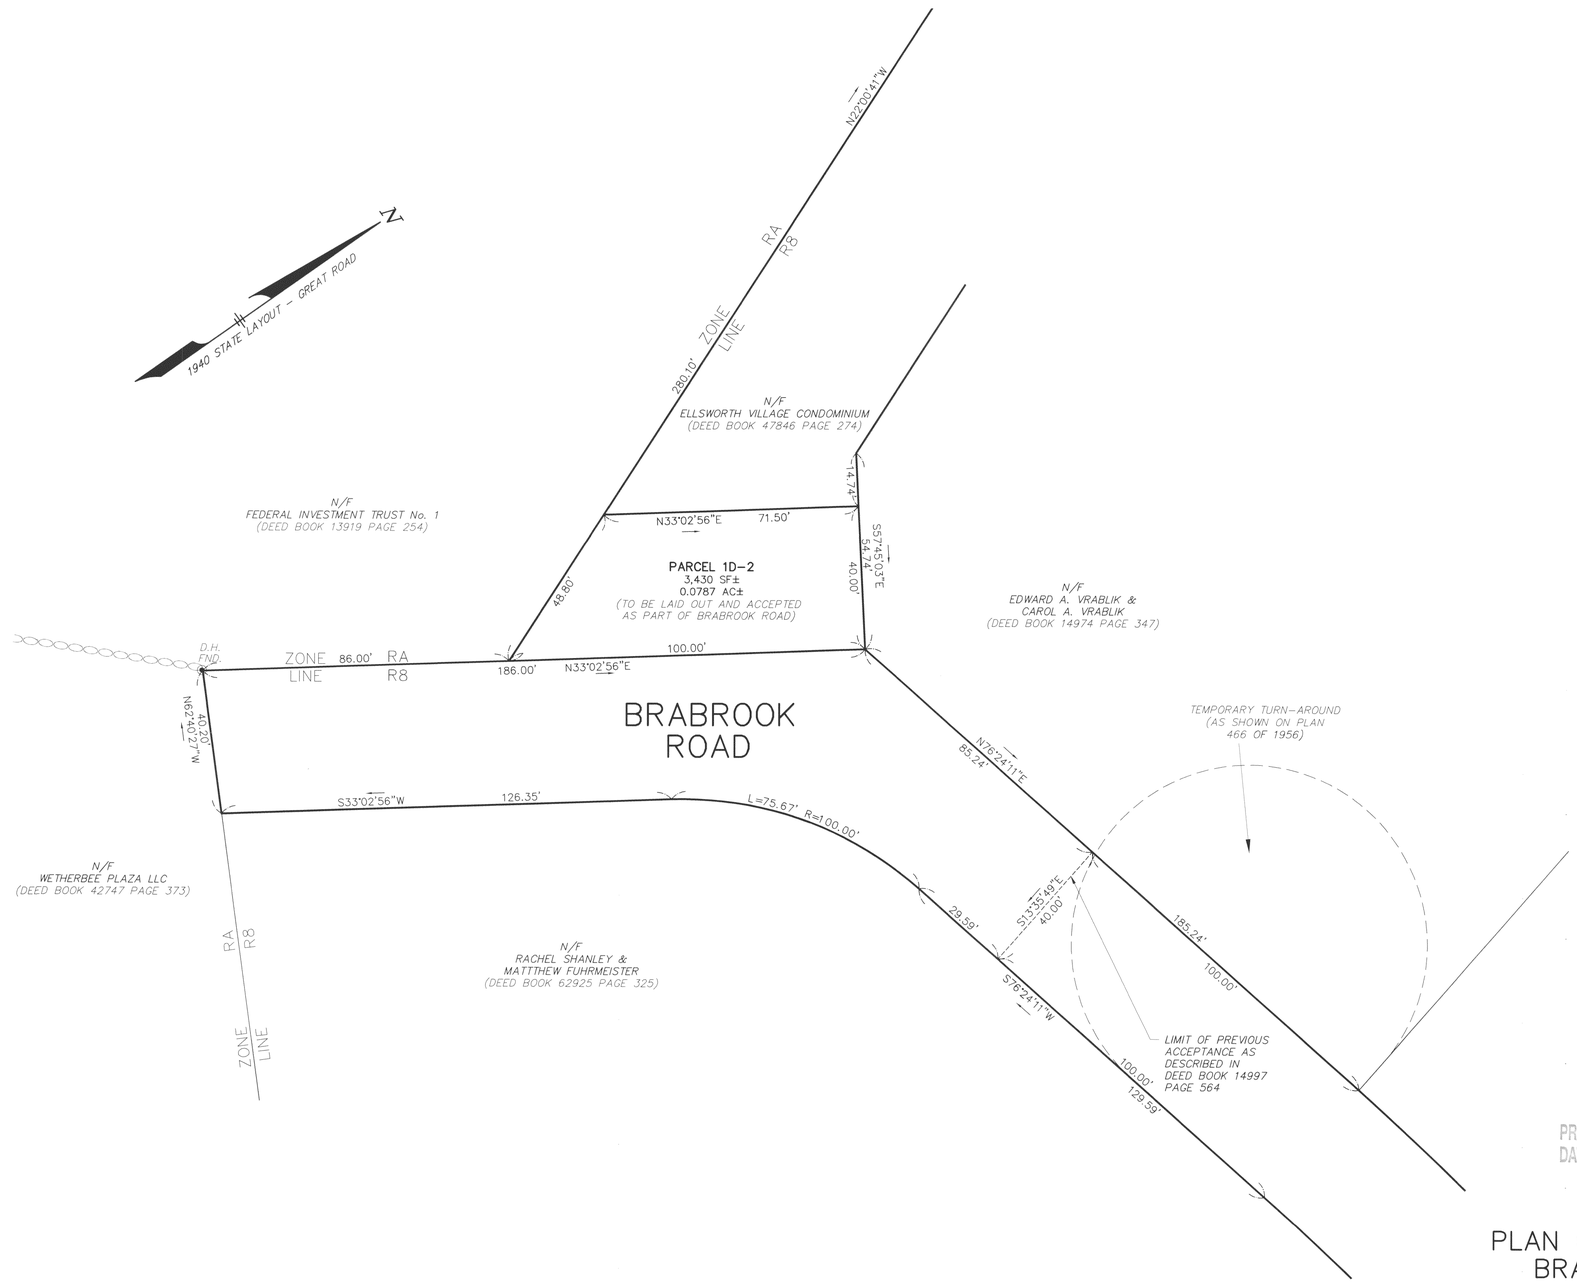

PROGRESS PRINT
DATE _____

PLAN OF A PORTION OF BRABROOK ROAD TO BE ACCEPTED AS A TOWN WAY

IN

ACTON, MASSACHUSETTS

AS LAID OUT BY ORDER OF
THE BOARD OF SELECTMAN
2014

SCALE: 1 INCH = 20 FEET

0 10 20 40 80

I CERTIFY THAT THIS PLAN HAS BEEN PREPARED IN CONFORMITY WITH THE RULES AND REGULATIONS OF THE REGISTERS OF DEEDS OF THE COMMONWEALTH OF MASSACHUSETTS.

_____
DATE

_____
REGISTERED PROFESSIONAL LAND SURVEYOR

STAMSKI AND MCNARY, INC.
1000 MAIN STREET - ACTON, MA
ENGINEERING - PLANNING - SURVEYING
(2768 ACCEPTANCE.dwg) Brabrook Road SM-2768