DEFINITIVE SUBDIVISION - RESIDENTIAL COMPOUND

"JAIME'S WAY"

456 MASSACHUSETTS AVE
ACTON, MA

LOCUS

ASSESSORS MAP F2 PARCEL 117
MIDDLESEX SOUTH REGISTRY OF DEEDS
DEED REFERENCE: B64575 P92
PLAN NO. 1195 OF 1961

OWNER

KEENAN & SON, LLP
54 GRISTMILL ROAD
LITTLETON, MA 01460

APPLICANT

KEENAN & SON, LLP
54 GRISTMILL ROAD
LITTLETON, MA 01460

ZONING INFO

ZONING DISTRICT RESIDENCE 2 (R2)
AFFORDABLE HOUSING OVERLAY SUB-DISTRICT B

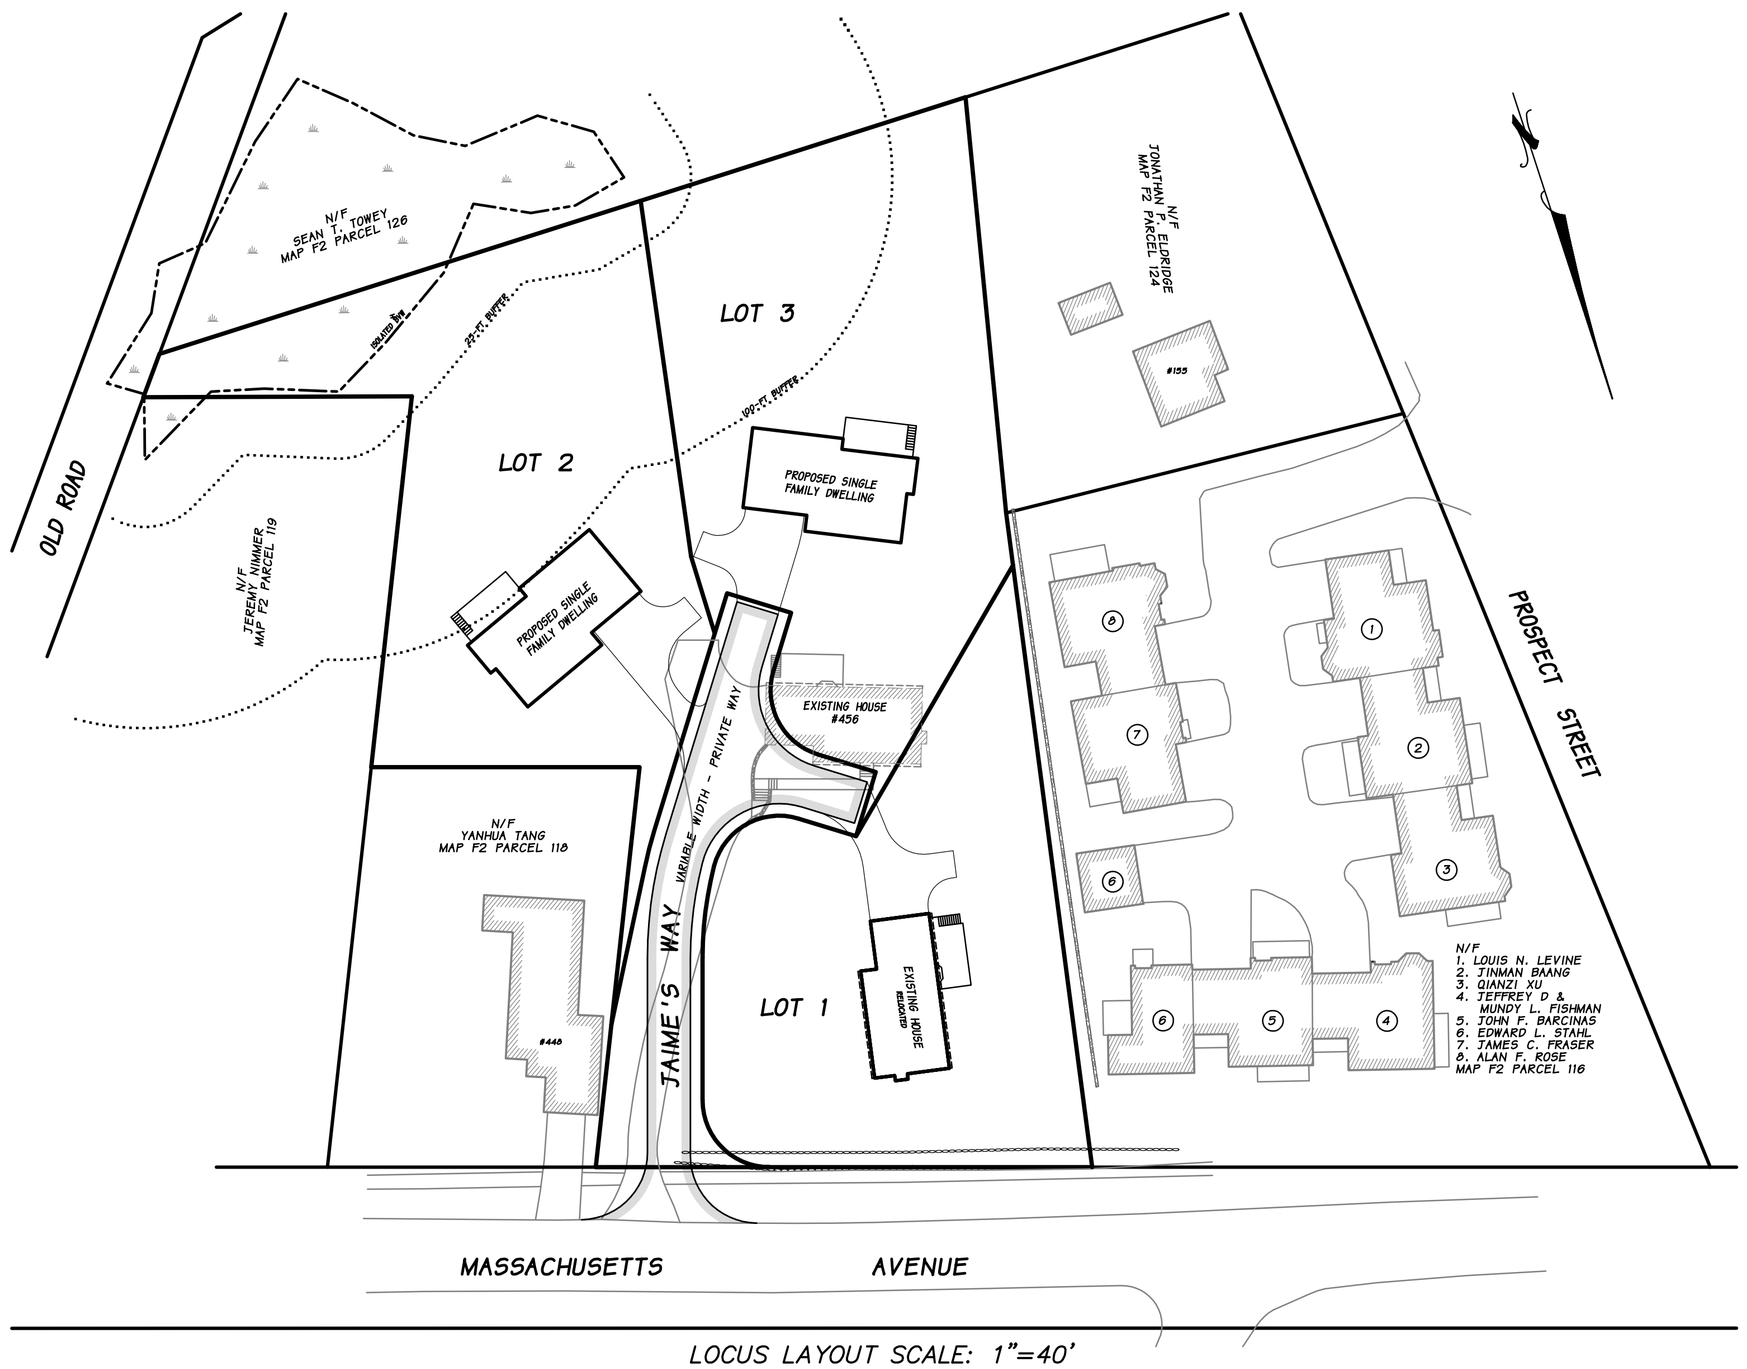

LOCUS LAYOUT SCALE: 1"=40'

DIMENSIONAL REQUIREMENTS

MIN LOT AREA	20,000 S.F.
MIN LOT FRONTAGE	150'
MIN LOT WIDTH	50'
MIN FRONT YARD	30'
MIN SIDE & REAR YARD	10'

APPROVAL UNDER SUBDIVISION CONTROL LAW REQUIRED
ACTON PLANNING BOARD

_____

_____

_____

_____

_____

_____

_____

DATE _____

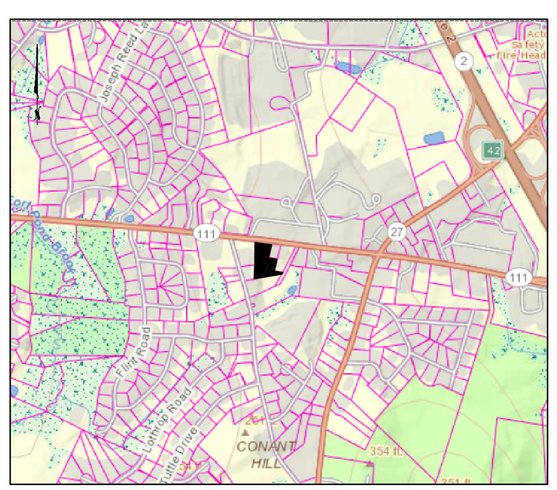

LOCUS MAP
SCALE: 1"=1200'

INDEX

SHEET TITLE	SYMBOL	SHEET NO.
COVER SHEET	CO	1 OF 10
EXISTING CONDITIONS PLAN	E1	2 OF 10
PROOF PLAN	P1	3 OF 10
SUBDIVISION LAYOUT PLAN	L1	4 OF 10
SITE PLAN	S1	5 OF 10
PLAN AND PROFILE	PP1	6 OF 10
EROSION AND SEDIMENT CONTROL PLAN 1	ES1	7 OF 10
EROSION AND SEDIMENT CONTROL PLAN 2	ES2	8 OF 10
DETAIL SHEET	D1	9 OF 10
PLANTING PLAN	PL1	10 OF 10

USGS LOCUS MAP
SCALE: 1=1200'

#	DATE	REVISION COMMENT

DATE: 02/02/15

COPYRIGHT 2015, MARKEY & RUBIN INC.

COMMONWEALTH OF MASSACHUSETTS RUSSELL J. WILSON No. 34628 PROFESSIONAL ENGINEER 2/2/15

COMMONWEALTH OF MASSACHUSETTS RALPH E. RUBIN No. 37364 PROFESSIONAL ENGINEER 2-2-15

TITLE: **DEFINITIVE SUBDIVISION COVER SHEET**
456 MASSACHUSETTS AVE
ACTON, MASSACHUSETTS

APPLICANT: **KEENAN & SON, LLP**
54 GRISTMILL RD.
LITTLETON, MASSACHUSETTS

360 MASSACHUSETTS AVE, SUITE 202
ACTON, MASSACHUSETTS 01720
P(978) 264-4600 F(978) 263-0447
www.MarkeyAndRubin.com
Markey & Rubin
CIVIL ENGINEERING

CO

SHEET 1 OF 10

JOB# 5092