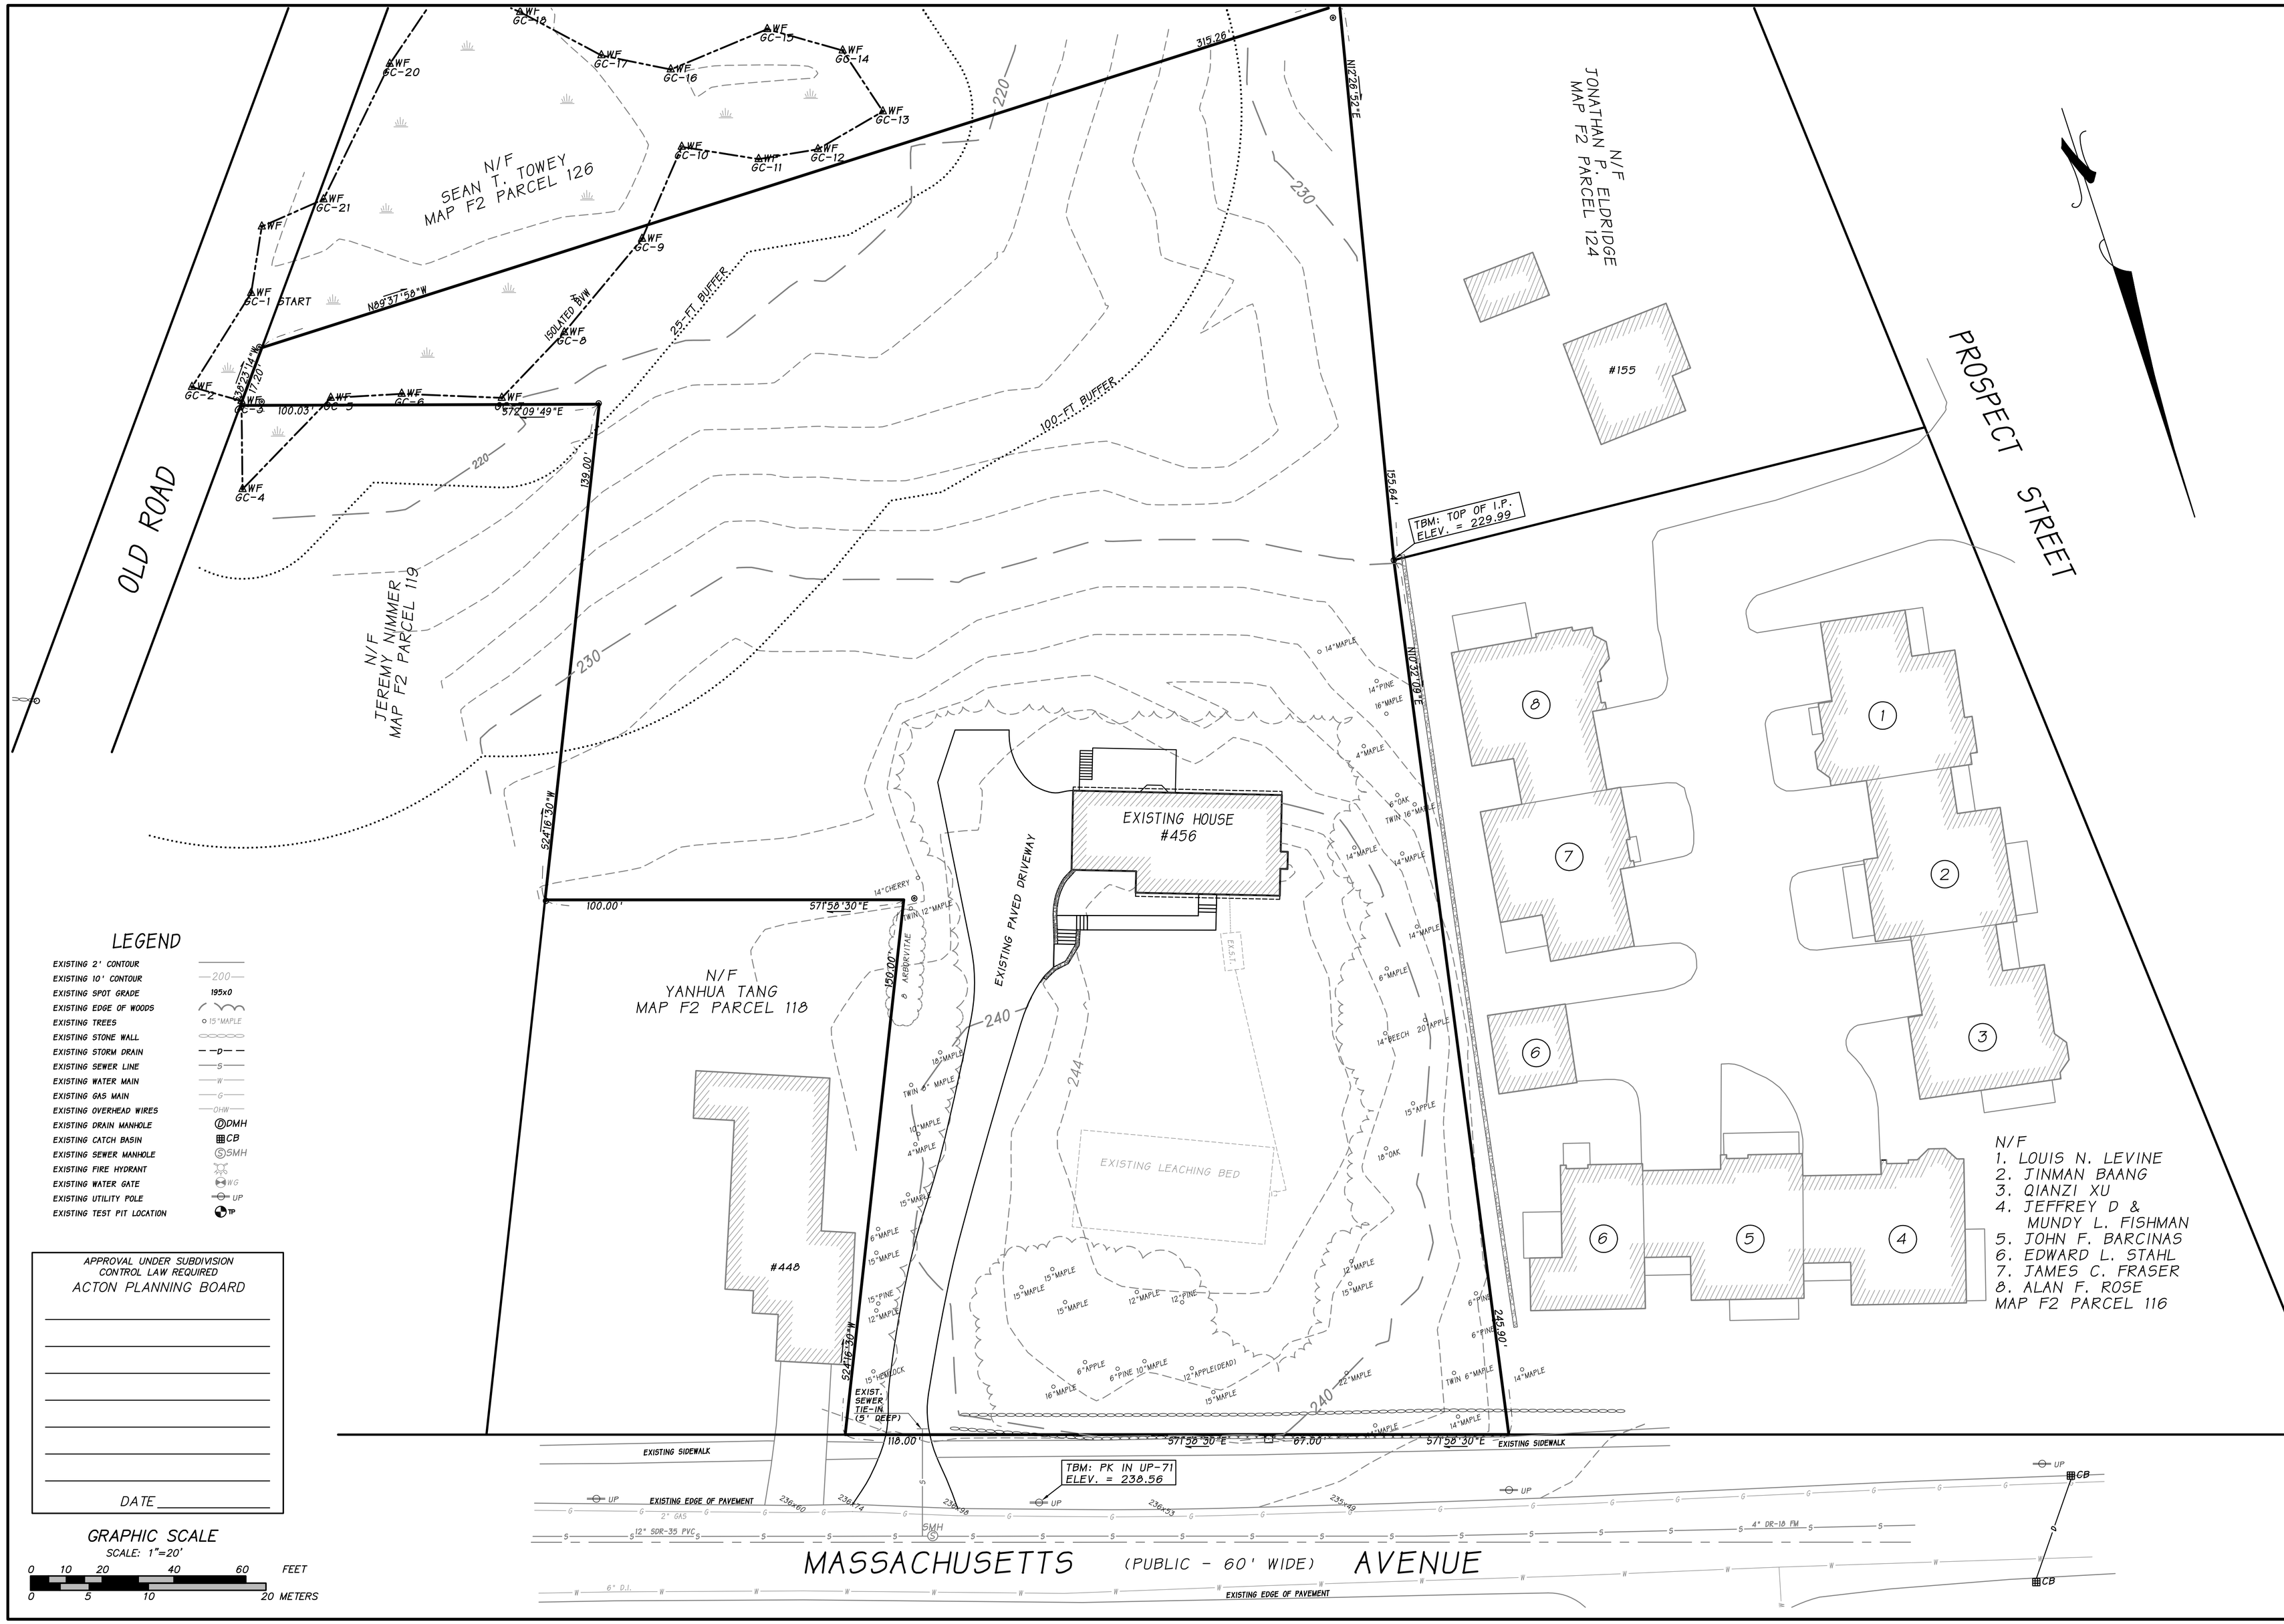

LEGEND

EXISTING 2' CONTOUR	
EXISTING 10' CONTOUR	200
EXISTING SPOT GRADE	195x0
EXISTING EDGE OF WOODS	
EXISTING TREES	15" MAPLE
EXISTING STONE WALL	
EXISTING STORM DRAIN	D
EXISTING SEWER LINE	S
EXISTING WATER MAIN	W
EXISTING GAS MAIN	G
EXISTING OVERHEAD WIRES	OHW
EXISTING DRAIN MANHOLE	DMH
EXISTING CATCH BASIN	CB
EXISTING SEWER MANHOLE	SMH
EXISTING FIRE HYDRANT	
EXISTING WATER GATE	WG
EXISTING UTILITY POLE	UP
EXISTING TEST PIT LOCATION	TP

APPROVAL UNDER SUBDIVISION CONTROL LAW REQUIRED
ACTON PLANNING BOARD

DATE _____

GRAPHIC SCALE
SCALE: 1"=20'
0 10 20 40 60 FEET
0 5 10 20 METERS

#	DATE	REVISION COMMENT

DATE: 02/02/15

COPYRIGHT 2015, MARKEY & RUBIN INC.

COMMONWEALTH OF MASSACHUSETTS IAN M. RUBIN CIVIL No. 37259 REGISTERED PROFESSIONAL ENGINEER 2-2-15

TITLE:
DEFINITIVE SUBDIVISION EXISTING CONDITIONS PLAN
456 MASSACHUSETTS AVE
ACTON, MASSACHUSETTS

APPLICANT:
KEENAN & SON, LLP
54 GRISTMILL RD.
LITTLETON, MASSACHUSETTS

360 MASSACHUSETTS AVE, SUITE 202
ACTON, MASSACHUSETTS 01720
P(978) 264-4600 F(978) 263-0447
www.MarkeyAndRubin.com
Markey & Rubin
CIVIL ENGINEERING

E1

SHEET 2 OF 10

JOB# 5092