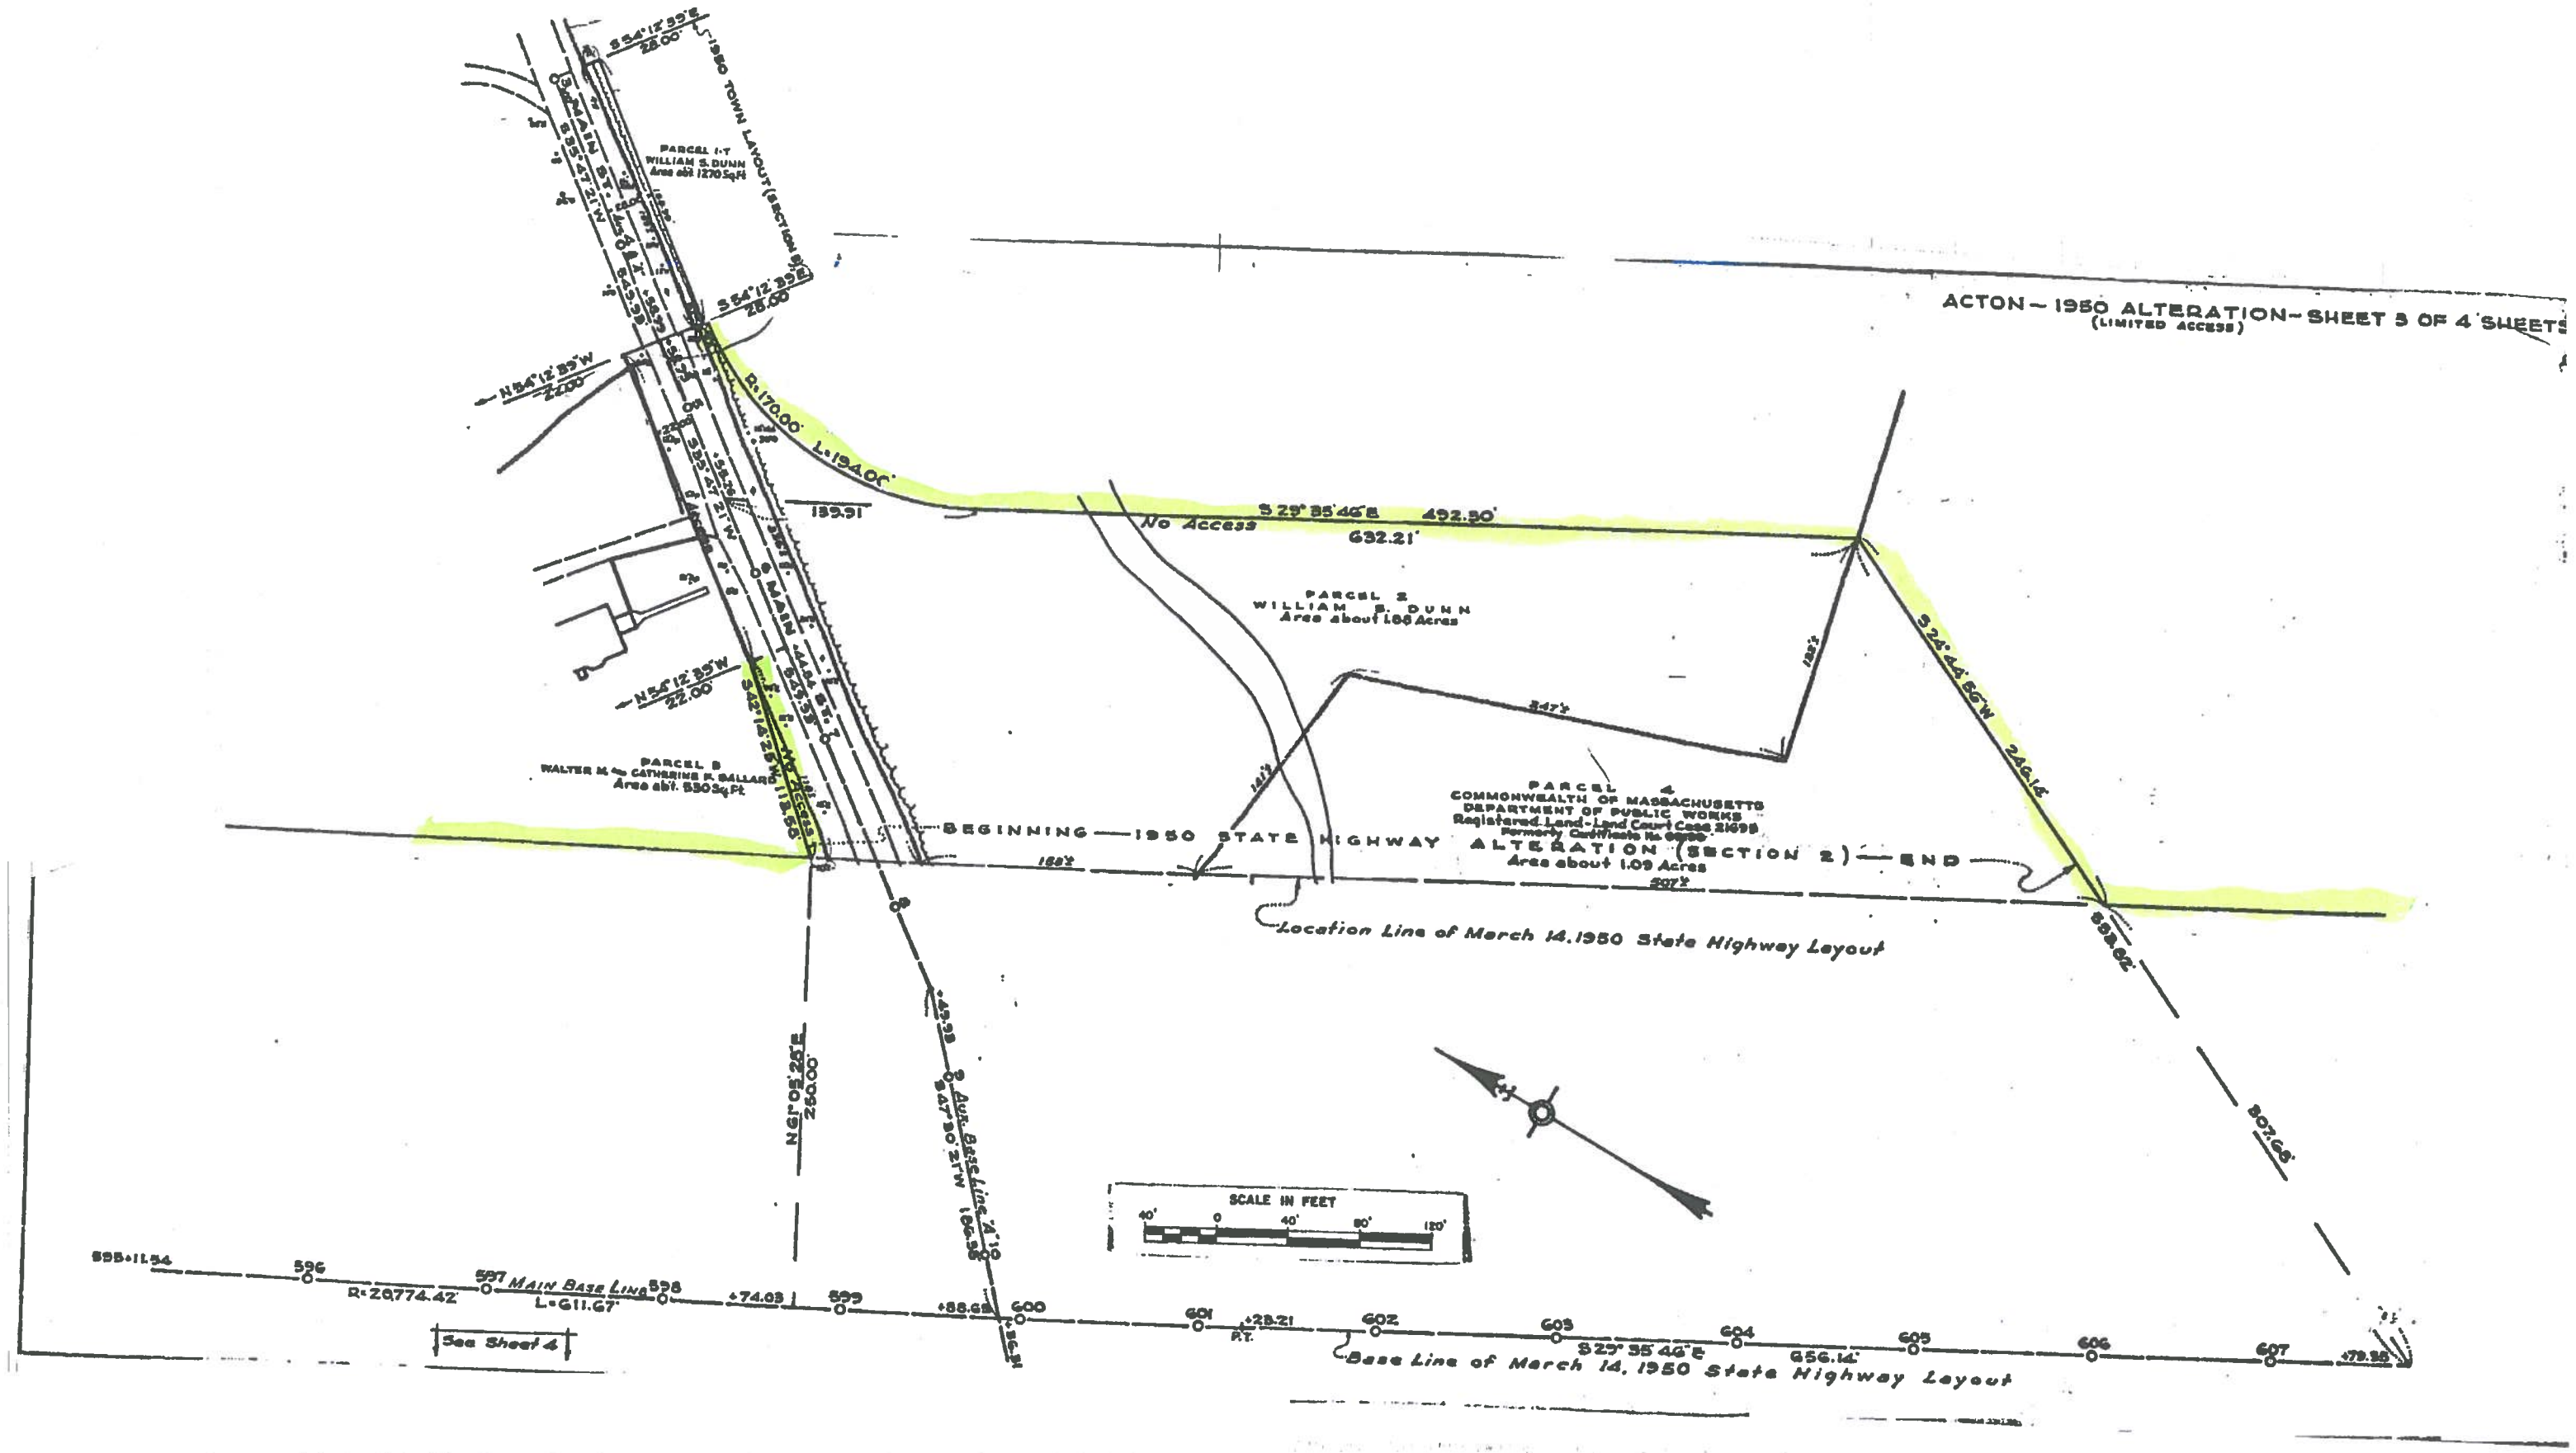
ACTON — 1950 ALTERATION — SHEET 3 OF 4 SHEETS
(LIMITED ACCESS)
1950 TOWN LAYOUT (SECTION 3)
PARCEL 1-T
WILLIAM S. DUNN
Area abt. 1270 Sq.Ft.
S 54°12'39"E
28.00'
N 54°12'39"W
22.00'
R=170.00'
L=194.00'
139.91'
S 29°35'46"E
492.30'
No Access
632.21'
PARCEL 2
WILLIAM S. DUNN
Area about 1.88 Acres
S 24°44'56"W
246.14'
PARCEL 3
WALTER M. & CATHERINE F. BALLARD
Area abt. 530 Sq.Ft.
PARCEL 4
COMMONWEALTH OF MASSACHUSETTS
DEPARTMENT OF PUBLIC WORKS
Registered Land-Land Court Case 21695
Formerly Certificate No. 6000
Area about 1.09 Acres
BEGINNING — 1950 STATE HIGHWAY ALTERATION (SECTION 2) — END
Location Line of March 14, 1950 State Highway Layout
N 61°05'25"E
250.00'
9 Aux. Base Line "A" 10
S 47°30'21"W
SCALE IN FEET
40' 0 40' 80' 120'
595+11.54
596
597
598
599
600
601
602
603
604
605
606
607
R=20,774.42'
L=611.67'
Main Base Line
+74.03
+88.68
+28.21
P.T.
S 29°35'46"E
656.14'
See Sheet 4
Base Line of March 14, 1950 State Highway Layout