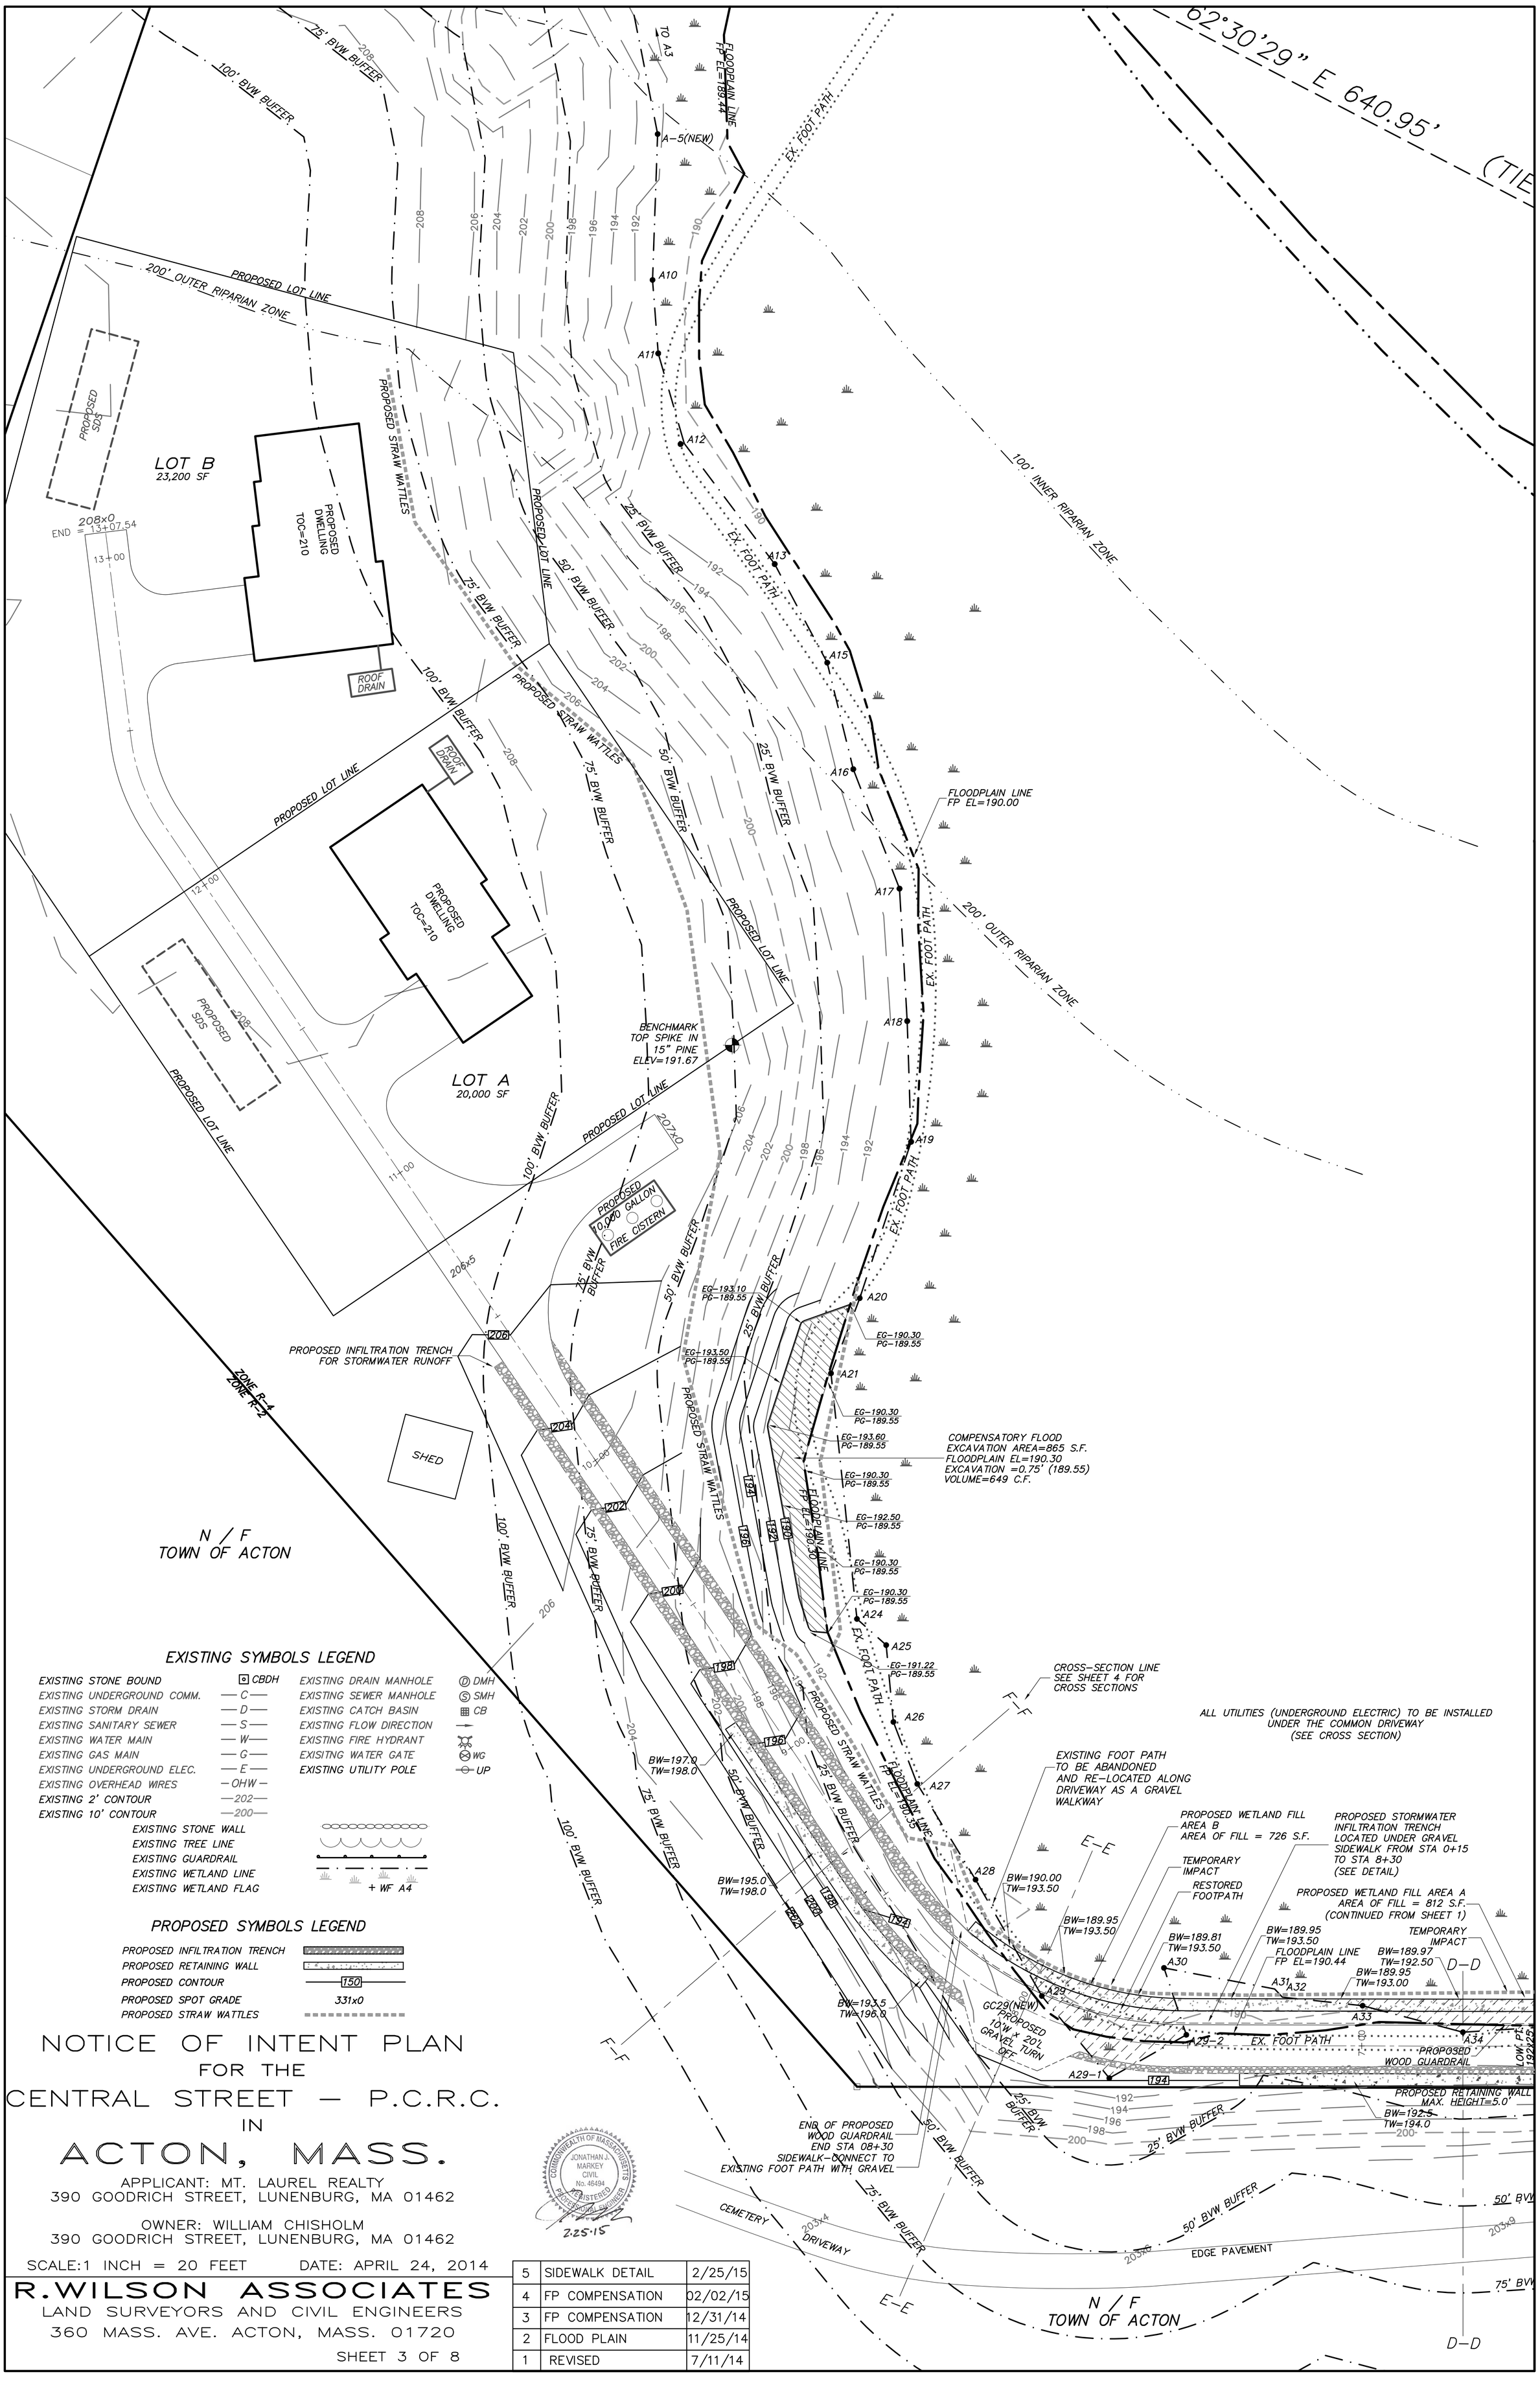

NOTICE OF INTENT PLAN
FOR THE
CENTRAL STREET — P.C.R.C.
IN
ACTON, MASS.

APPLICANT: MT. LAUREL REALTY
390 GOODRICH STREET, LUNENBURG, MA 01462

OWNER: WILLIAM CHISHOLM
390 GOODRICH STREET, LUNENBURG, MA 01462

SCALE:1 INCH = 20 FEET DATE: APRIL 24, 2014

R.WILSON ASSOCIATES
LAND SURVEYORS AND CIVIL ENGINEERS
360 MASS. AVE. ACTON, MASS. 01720

SHEET 3 OF 8

COMMONWEALTH OF MASSACHUSETTS
JONATHAN J. MARKEY
CIVIL
No. 46494
REGISTERED PROFESSIONAL ENGINEER
2.25.15

5	SIDEWALK DETAIL	2/25/15
4	FP COMPENSATION	02/02/15
3	FP COMPENSATION	12/31/14
2	FLOOD PLAIN	11/25/14
1	REVISED	7/11/14